
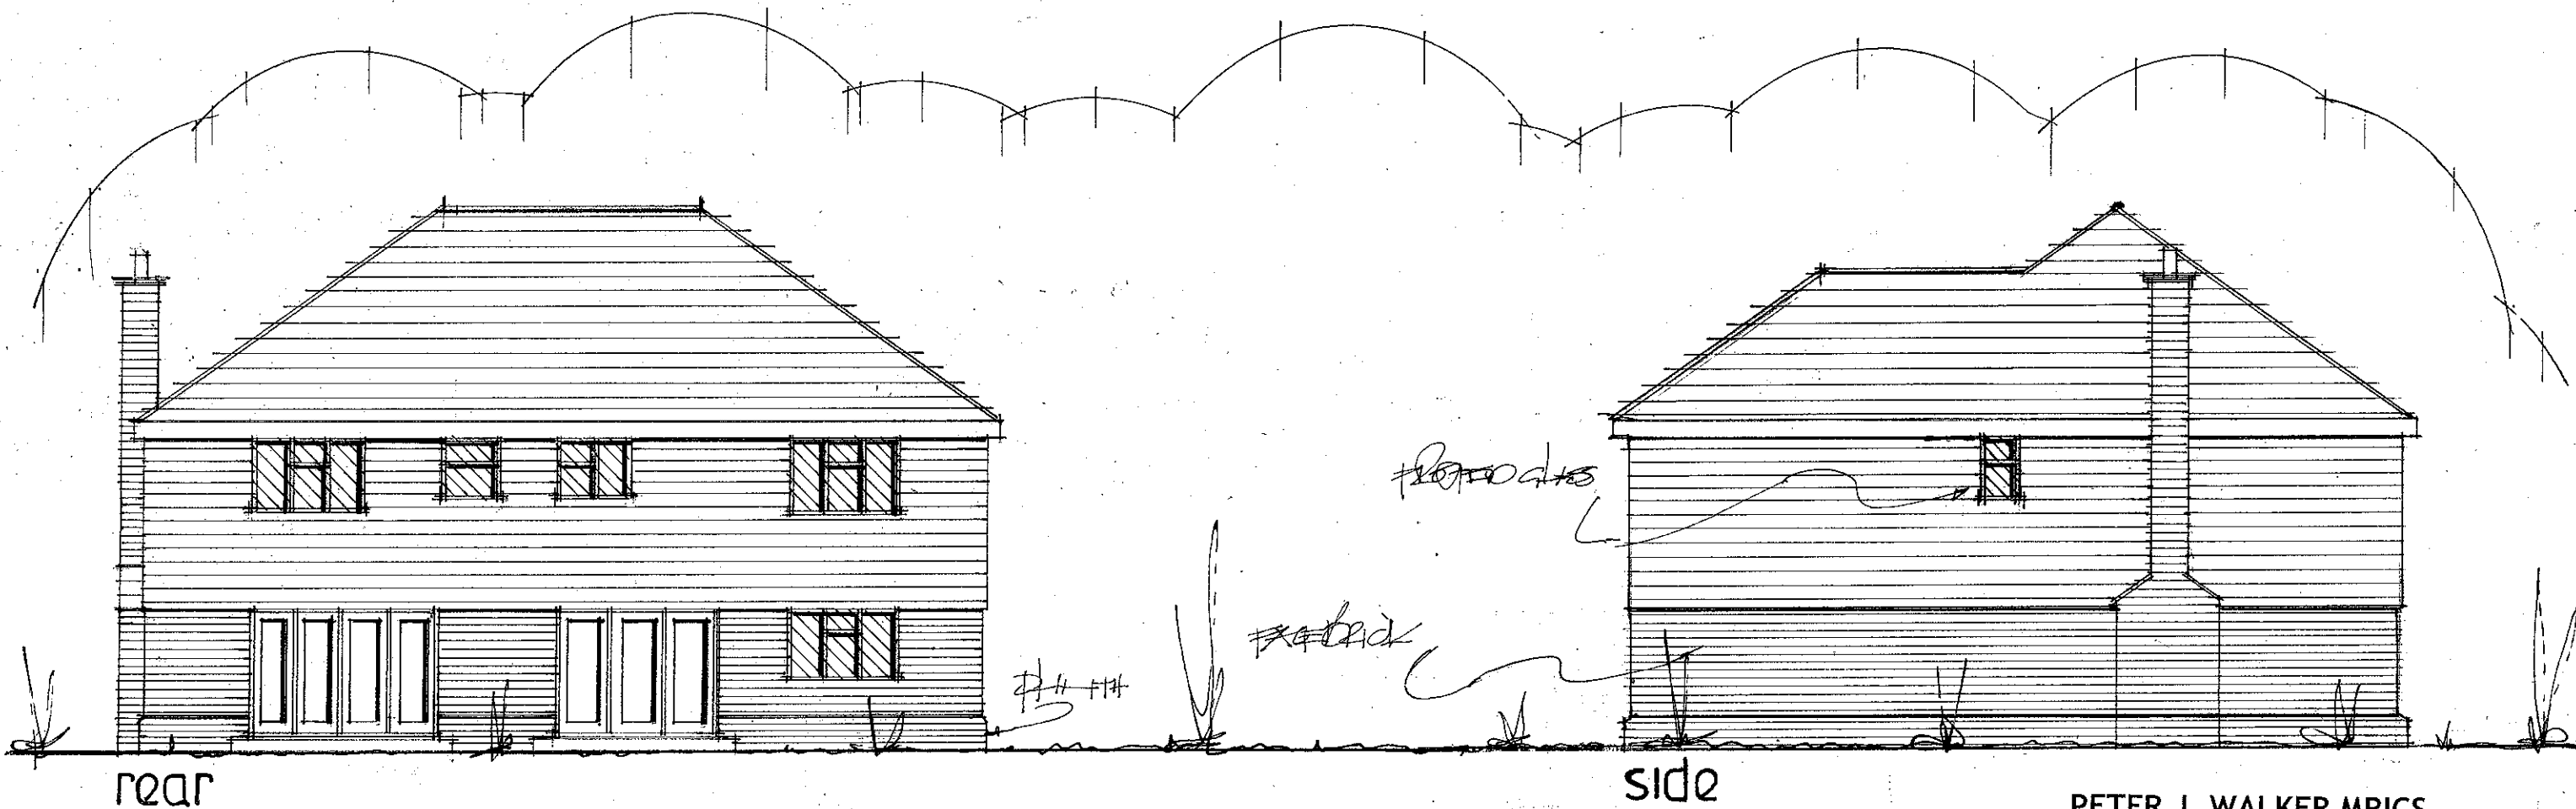


# PROPOSED ELEVATIONS

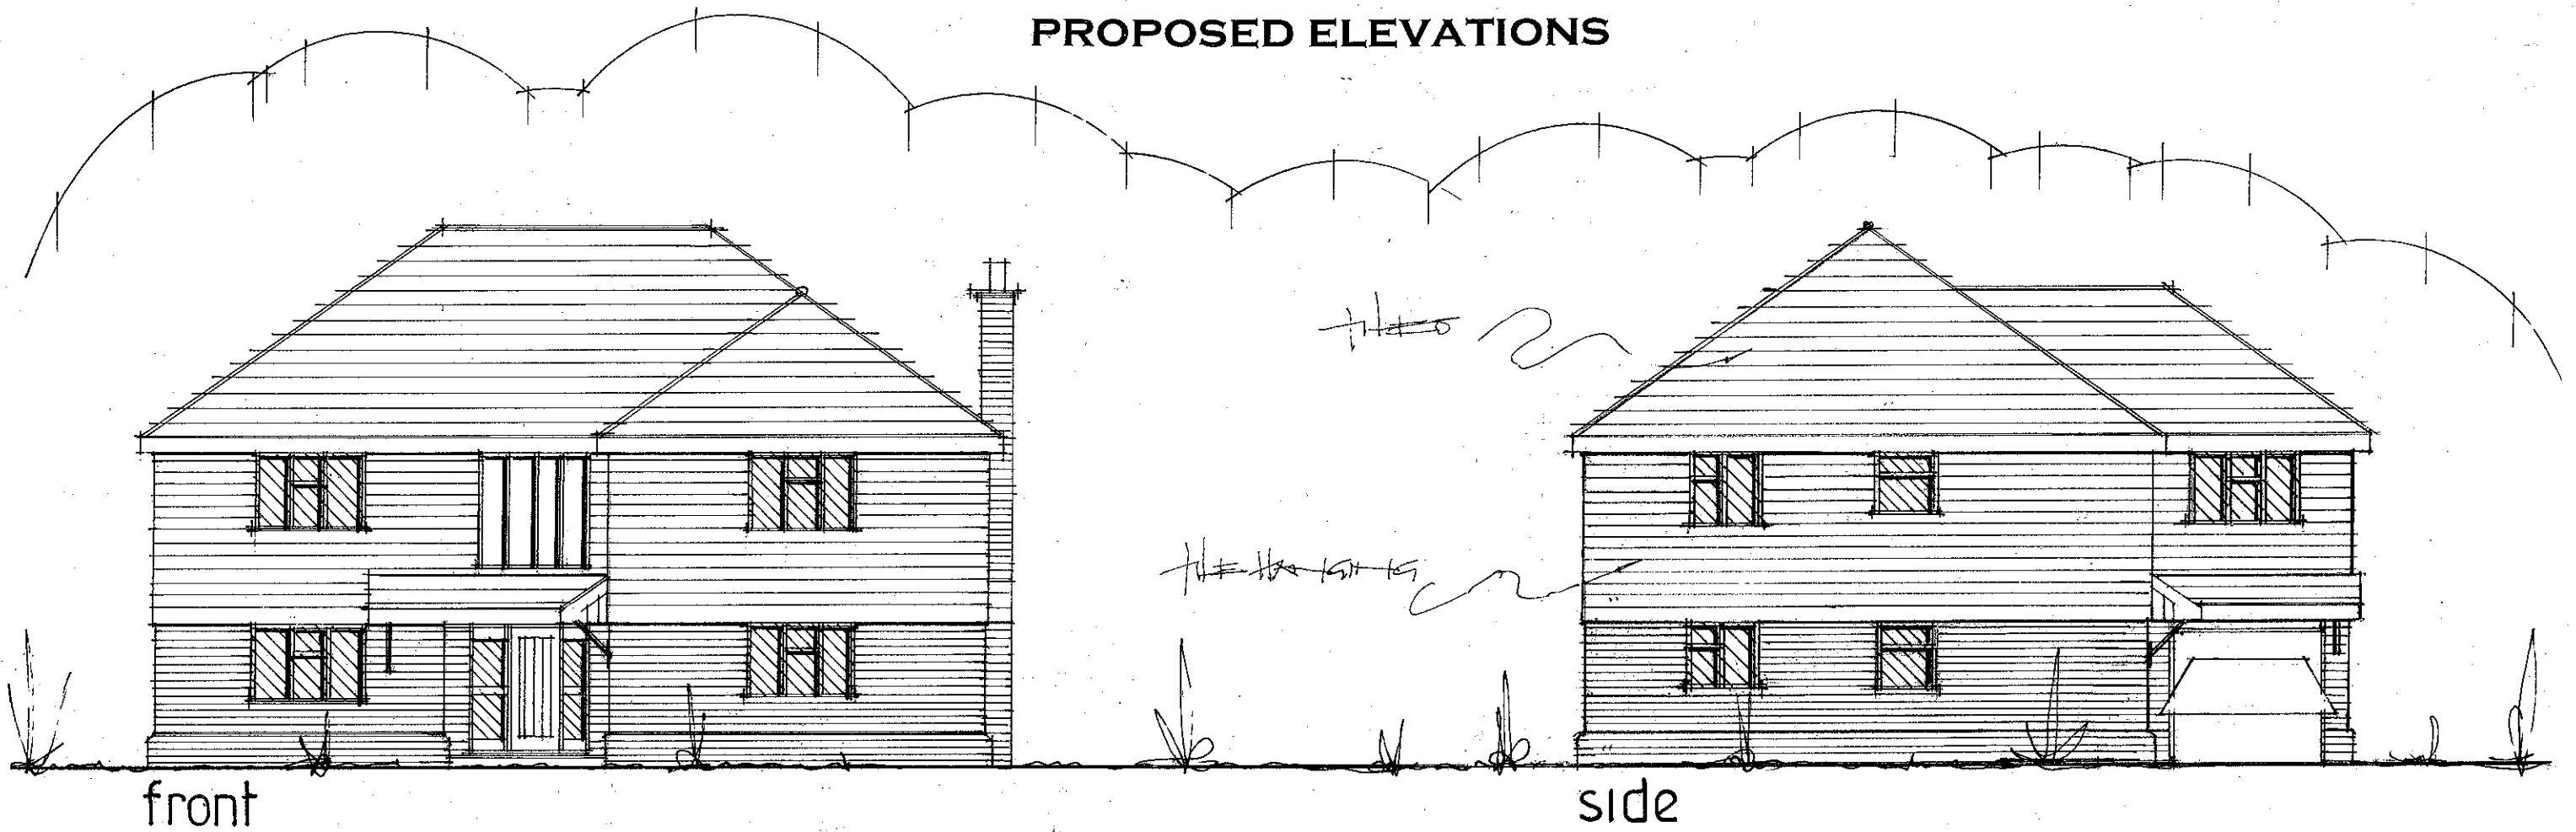

date amended mar 2013  
scale 1:100

PROPOSED NEW FOUR BEDROOM HOUSE.  
26, HOLLOW LANE, HAYLING ISLAND, HANTS.  
FOR MR A. EDWARDS.

PETER J. WALKER MRICS  
CHARTERED SURVEYOR  
182 SEAFRONT, HAYLING ISLAND, HANTS  
PO11 9 AN