


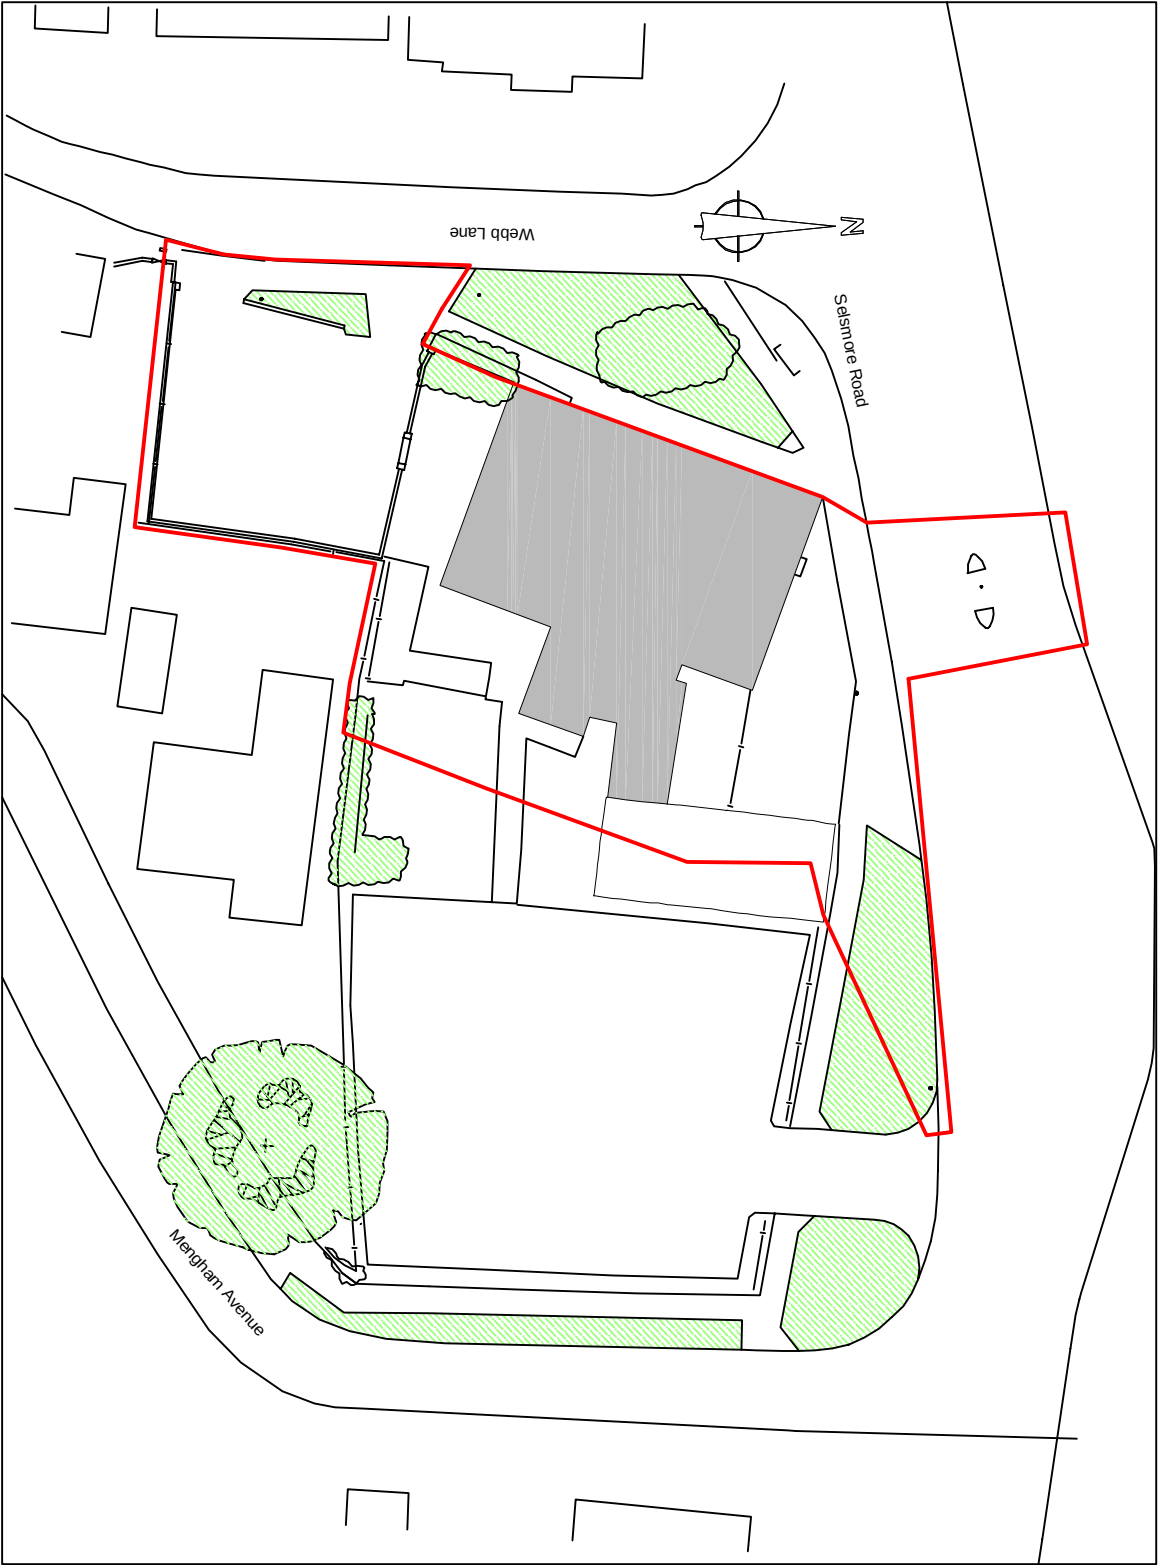

revisions			
Revision A:	Site boundary redrawn	-	-
Revision B:	Title Block amended, boundary amended, scale changed	-	-
-	-	-	-
-	-	-	-
-	-	-	-
-	-	-	-

client		project	
drawn by		Rose in June	
AEF		Hayling Island	
checked by		drawing	
NEI		Existing Block Plan	

drawing no.		revision	
P - 002		B	
date		scale at A3	
24/01/13		1:500	
job no.			
SNBC251803			

savills

Building & Project
Consultancy

2 Charlotte Place
Southampton
SO14 0TB
t 02380 713 900
f 02380 713 901
e afraiser@savills.com