


PERMIT

HAVANT BOROUGH COUNCIL
DEVELOPMENT CONTROL
23 FEB 2011
RECEIVED

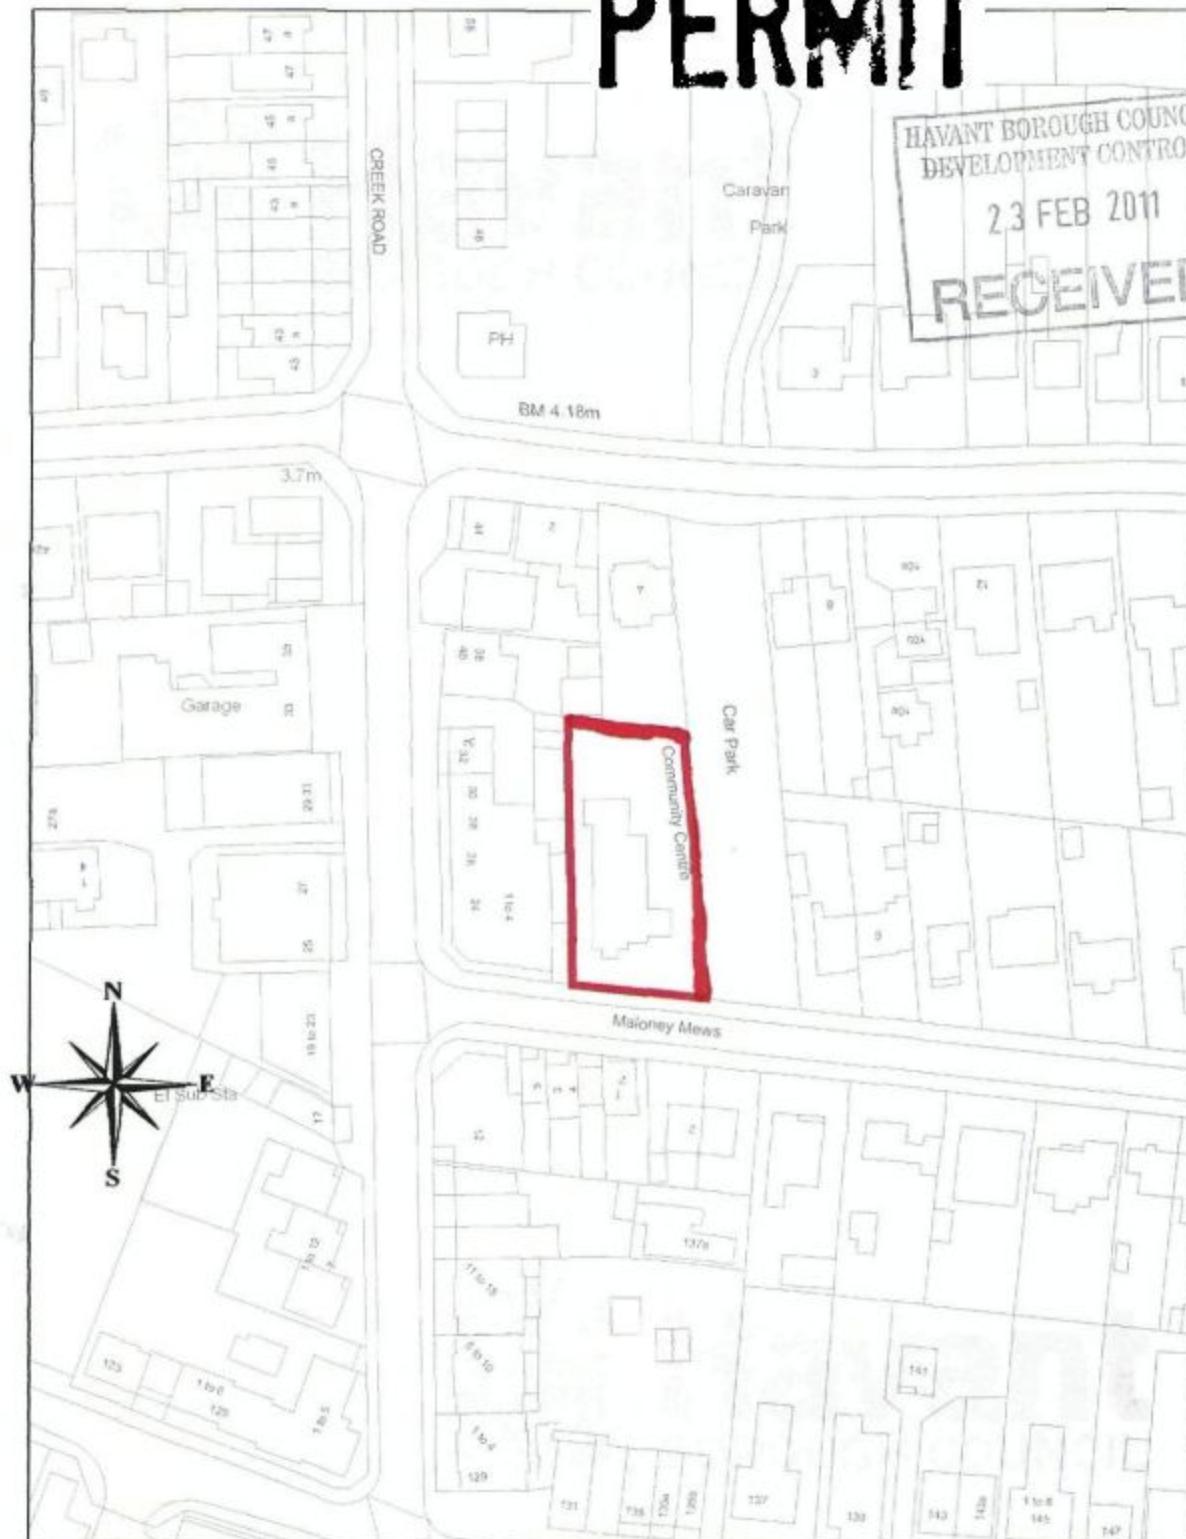

Civic Offices, Civic Centre Road, Havant,
Hampshire PO9 2AX t: 023 9247 4174

Title:

Eastoke Community Centre

Drawn By:

Scale:

1:1250

Drawing No:

Cleaner, Safer, More Prosperous



HAVANT BOROUGH COUNCIL
DEVELOPMENT CONTROL
23 FEB 2011
RECEIVED



Civic Offices, Civic Centre Road, Havant,
Hampshire PO9 2AX t: 023 9247 4174

Title:

Eastoke Community Centre

Drawn By:

Scale:

1:1250

Drawing No:

Cleaner, Safer, More Prosperous