
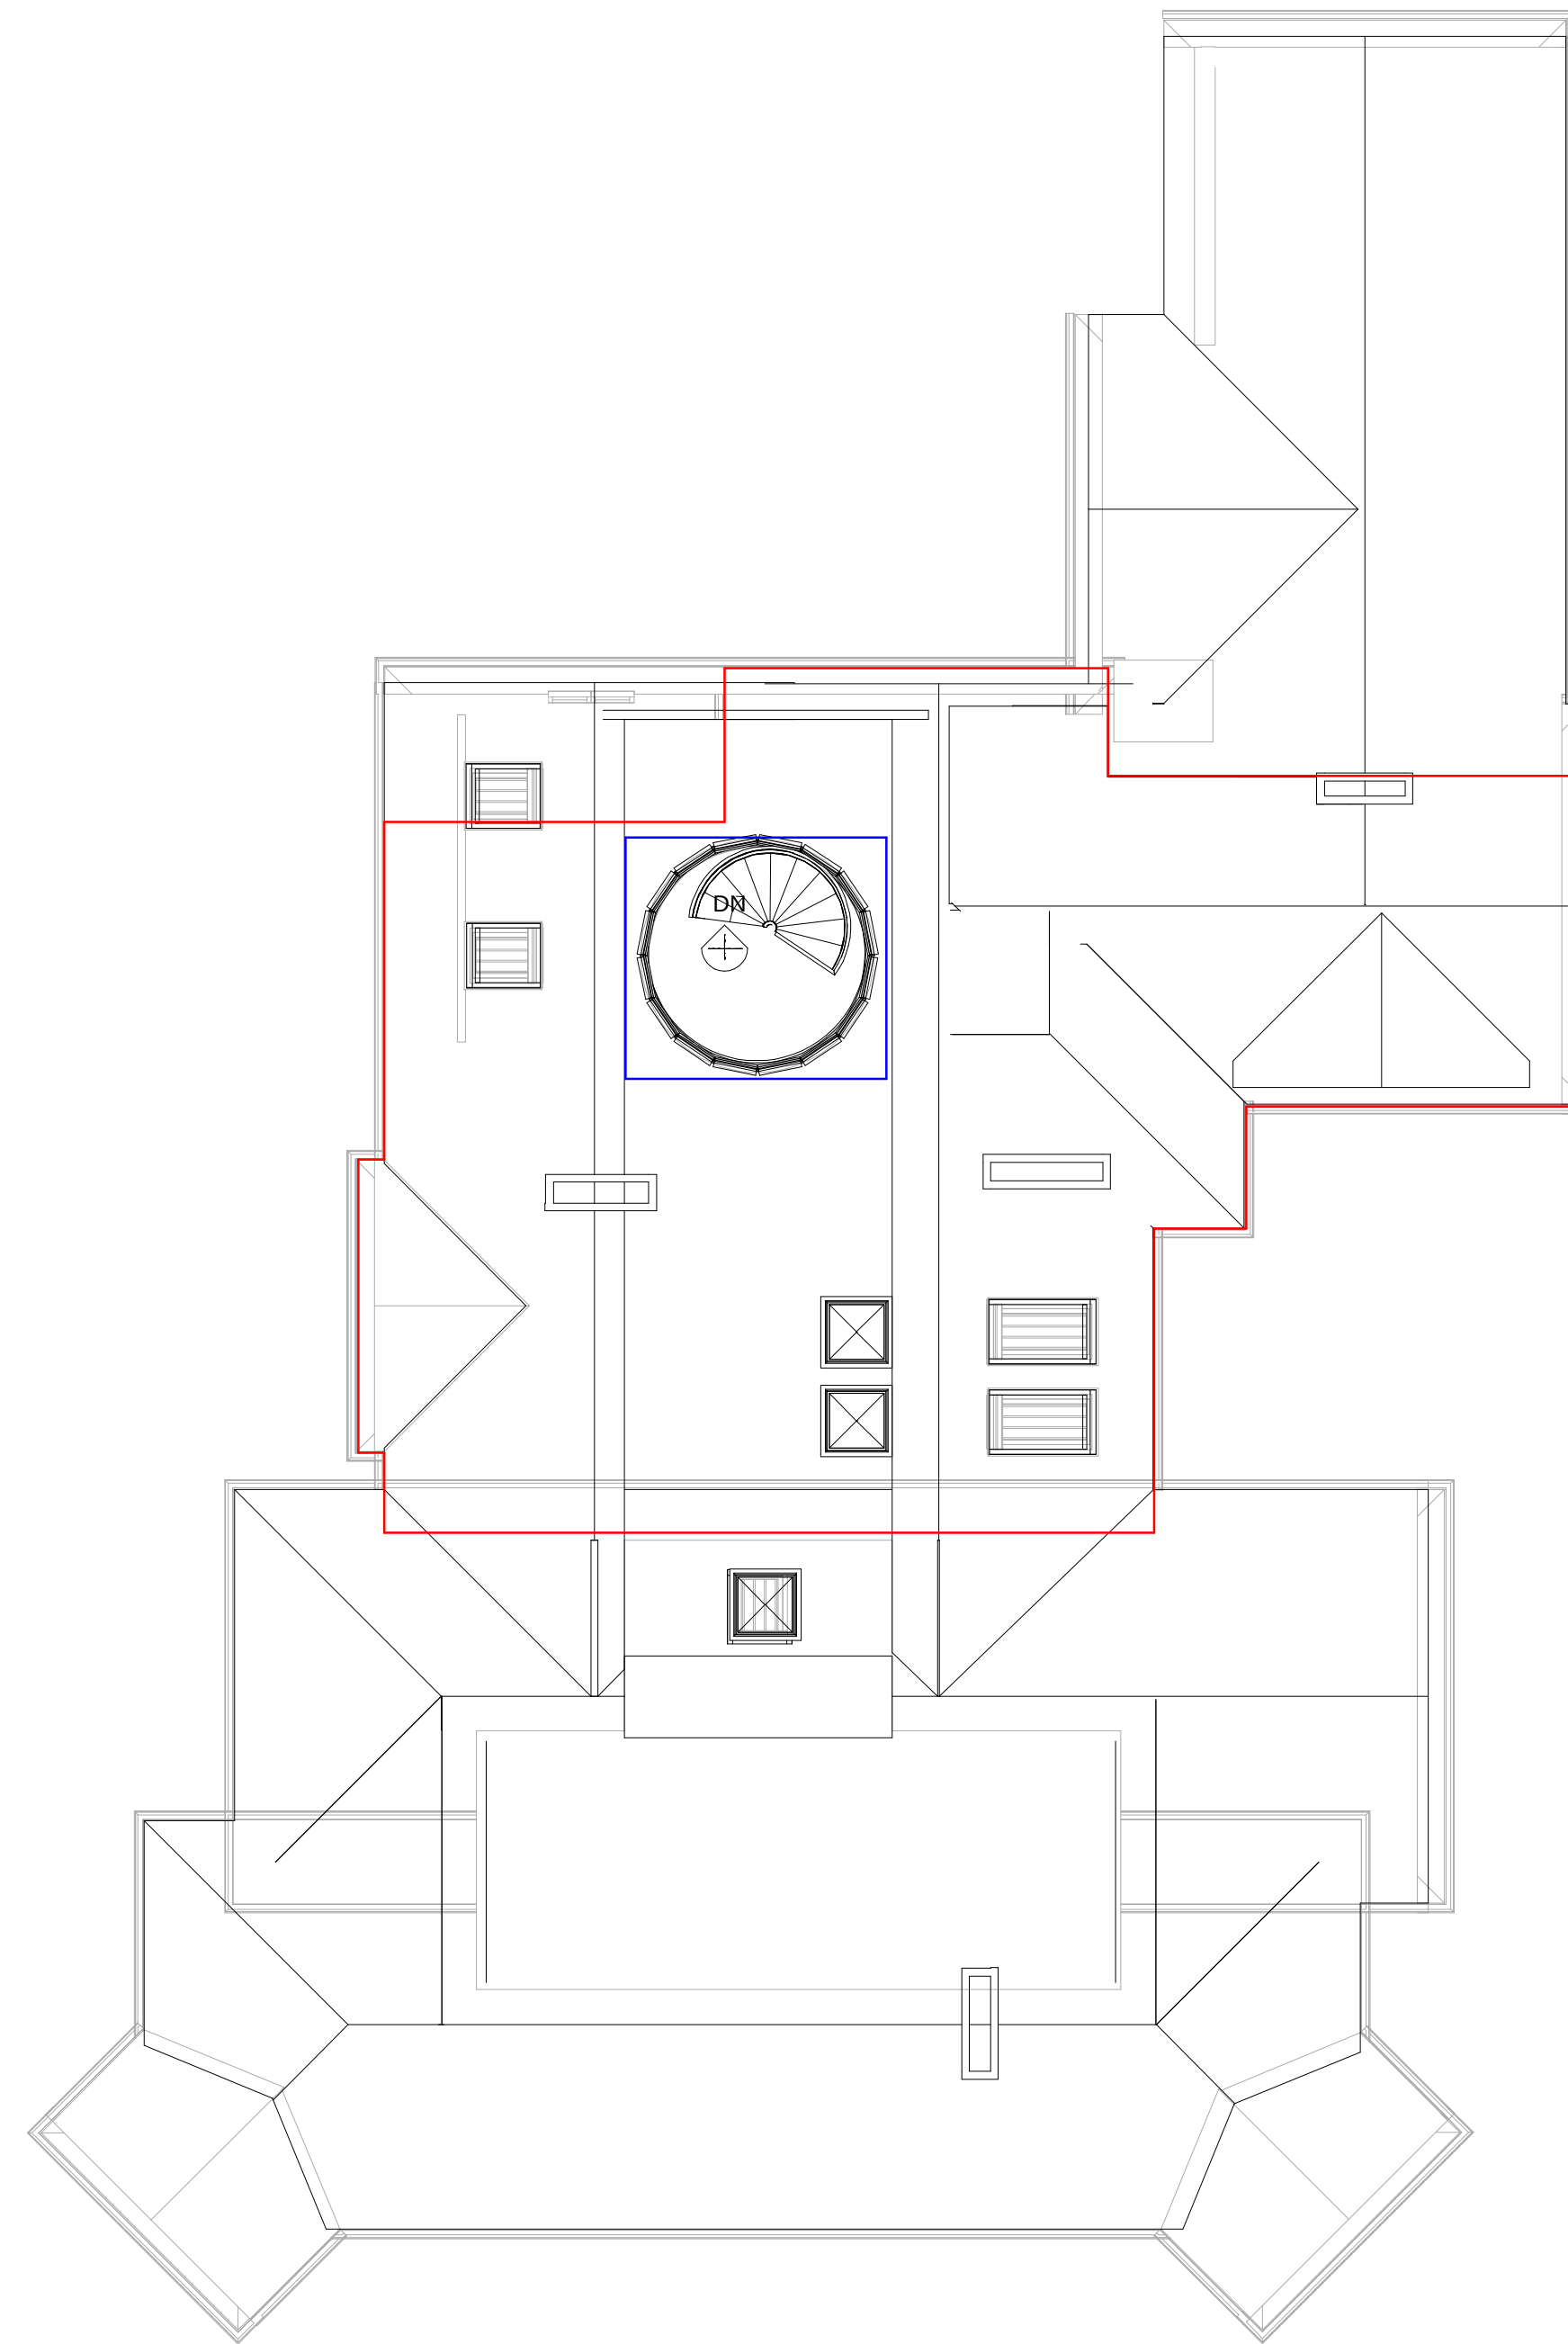


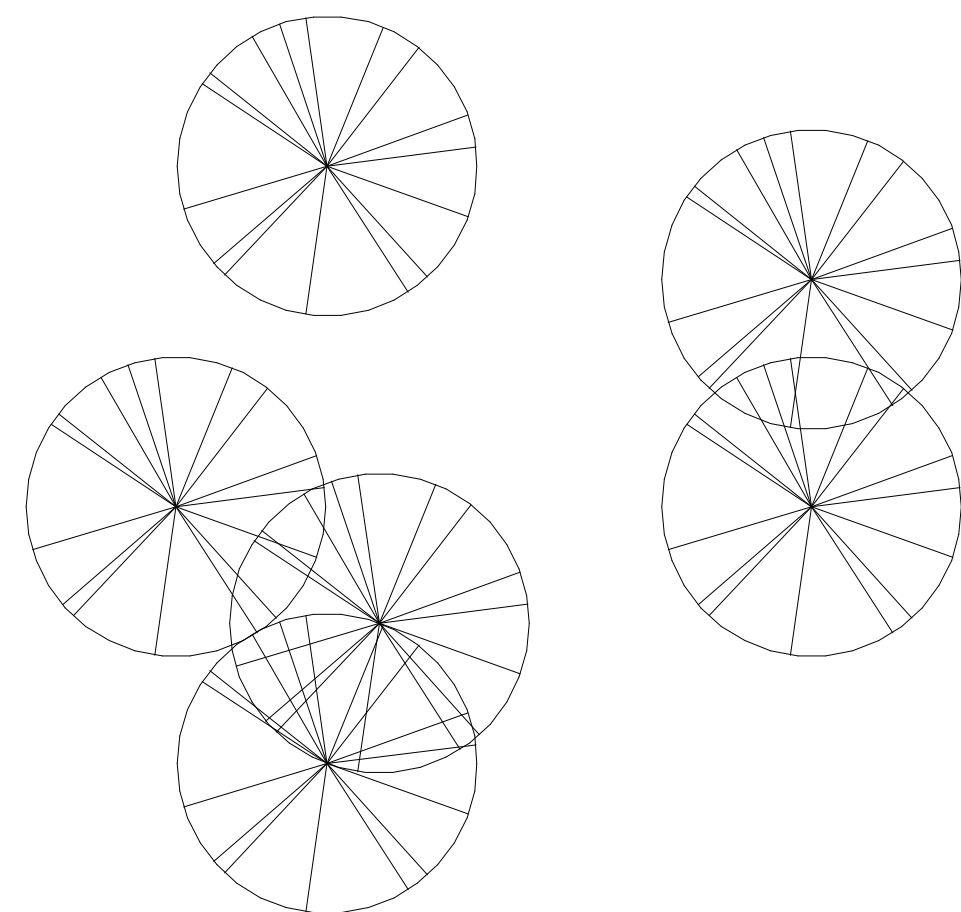

Blue lined areas show building extensions/external changes

These Drawings are the property of IJ Murray Associates (part of Clanfield Media Ltd) and should not be reproduced or used in any way without the permission of a Director of Clanfield Media Ltd

[illegible]

Scale	1 : 100
-------	---------