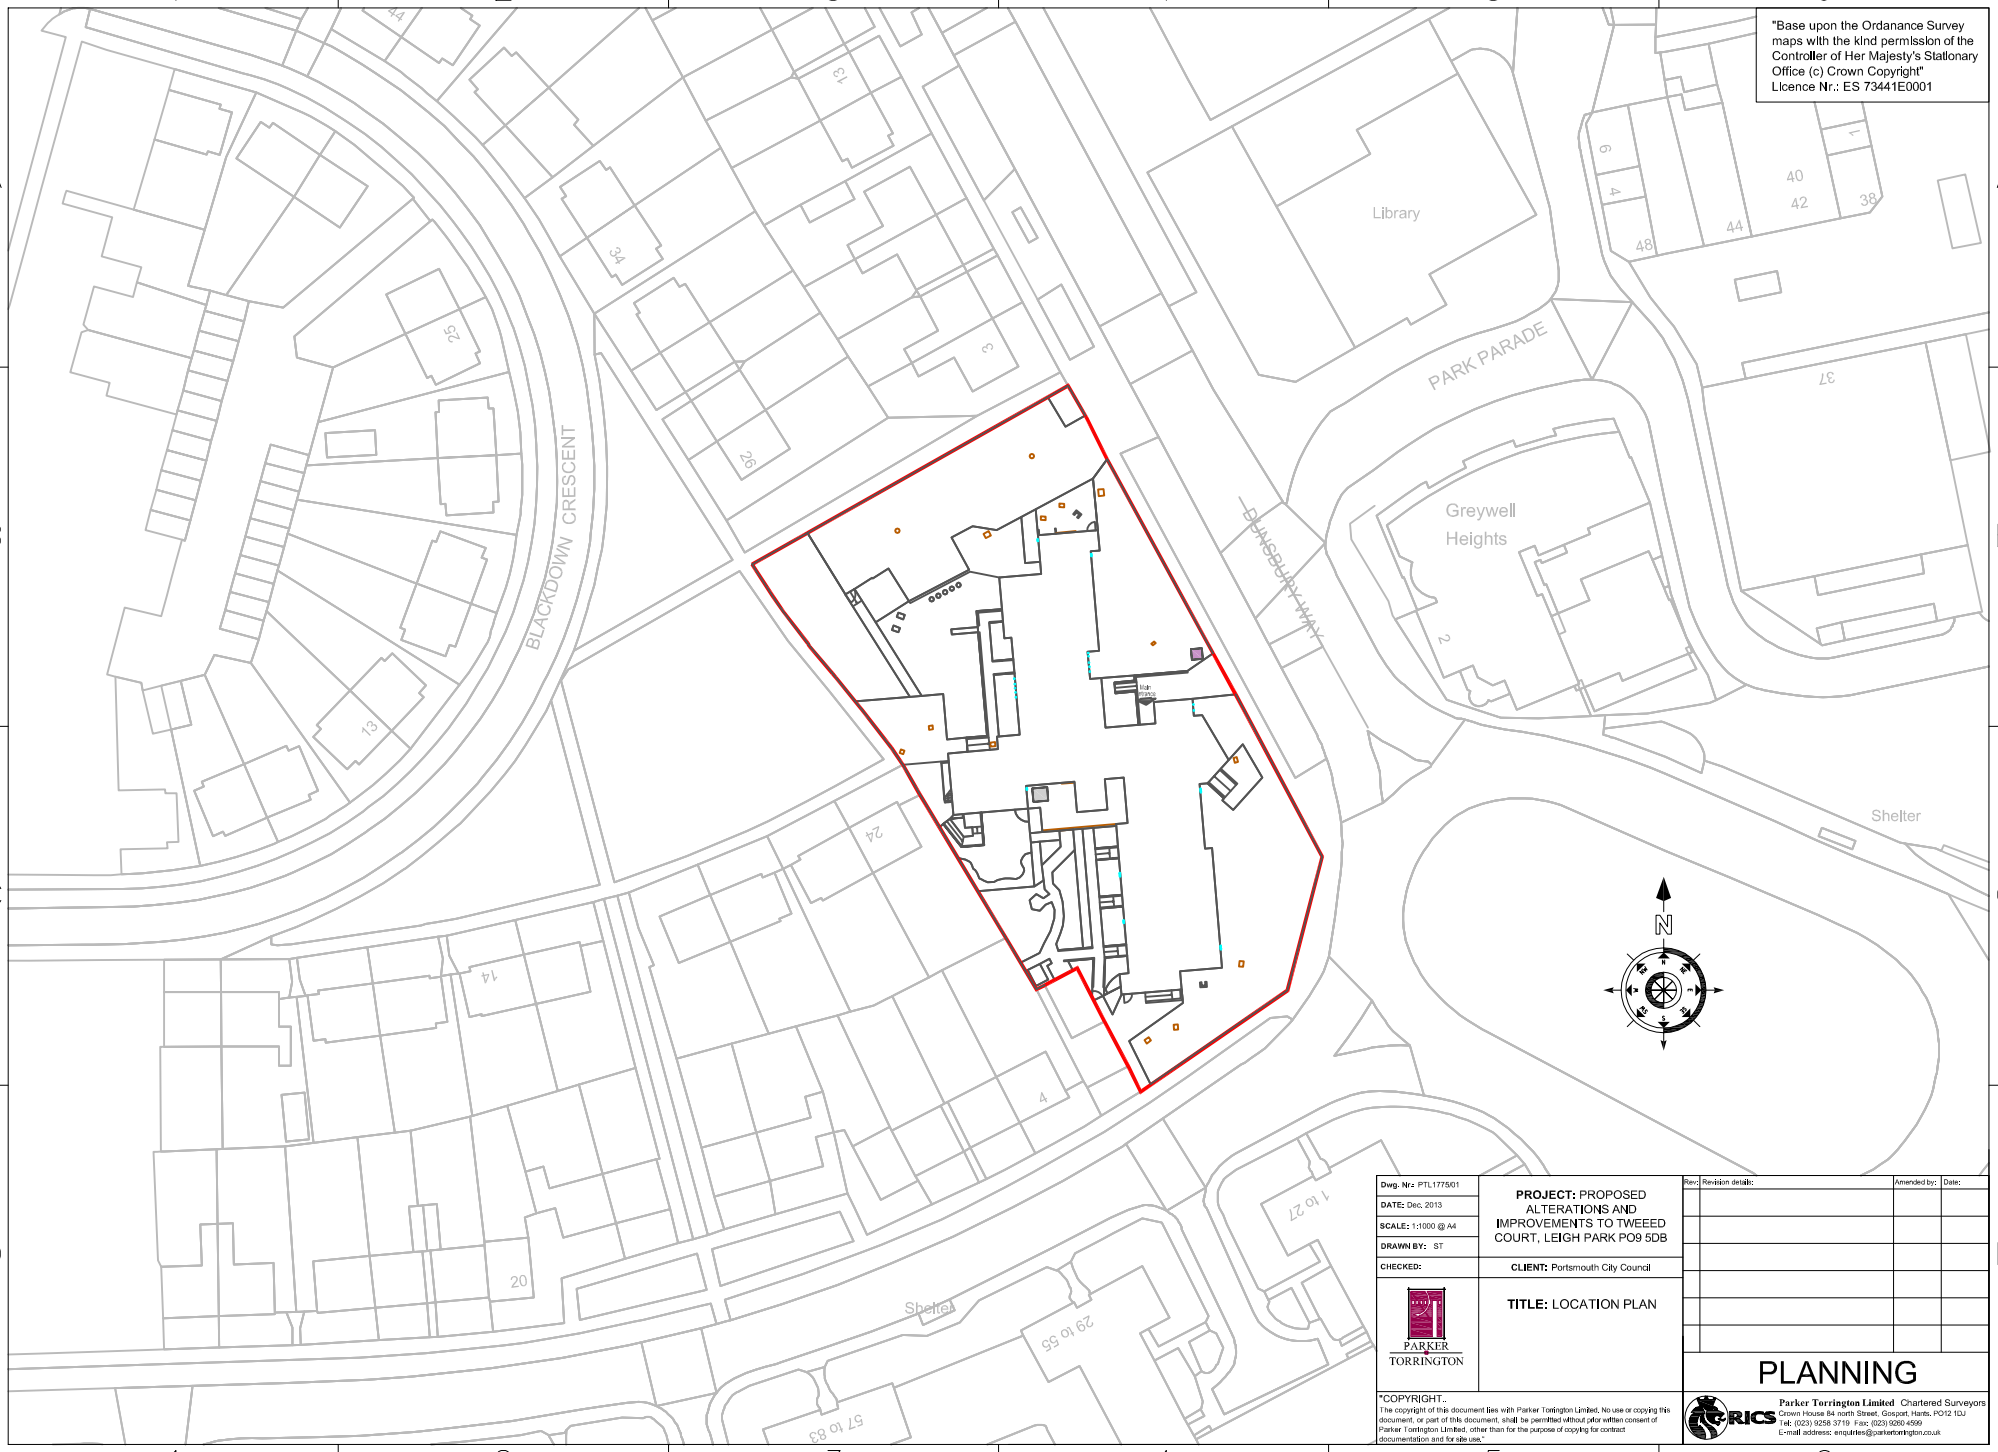

"Base upon the Ordanance Survey maps with the kind permission of the Controller of Her Majesty's Stationary Office (c) Crown Copyright" Licence Nr.: ES 73441E0001
Library
PARK PARADE
Greywell Heights
BLACKDOWN CRESCENT
DUNSBURY WAY
Shelter
Shelter
N
1 to 27
29 to 55
57 to 83
Dwg. Nr.: PTL1775/01
DATE: Dec. 2013
SCALE: 1:1000 @ A4
DRAWN BY: ST
CHECKED:
PROJECT: PROPOSED ALTERATIONS AND IMPROVEMENTS TO TWEEED COURT, LEIGH PARK PO9 5DB
CLIENT: Portsmouth City Council
TITLE: LOCATION PLAN
PARKER TORRINGTON
Rev: Revision details: Amended by: Date:
PLANNING
*COPYRIGHT..
The copyright of this document lies with Parker Torrington Limited. No use or copying this document, or part of this document, shall be permitted without prior written consent of Parker Torrington Limited, other than for the purpose of copying for contract documentation and for site use.*
RICS
Parker Torrington Limited Chartered Surveyors
Crown House 84 north Street, Gosport, Hants. PO12 1DJ
Tel: (023) 9258 3719 Fax: (023) 9260 4599
E-mail address: enquiries@parkertorrington.co.uk