


ADDITIONAL INFORMATION — OUTLINE APPLICATION, 7, EASTOKE AVENUE, HAYLING IS, HANTS.
FOR W COOPER

PROPOSED LAYOUT

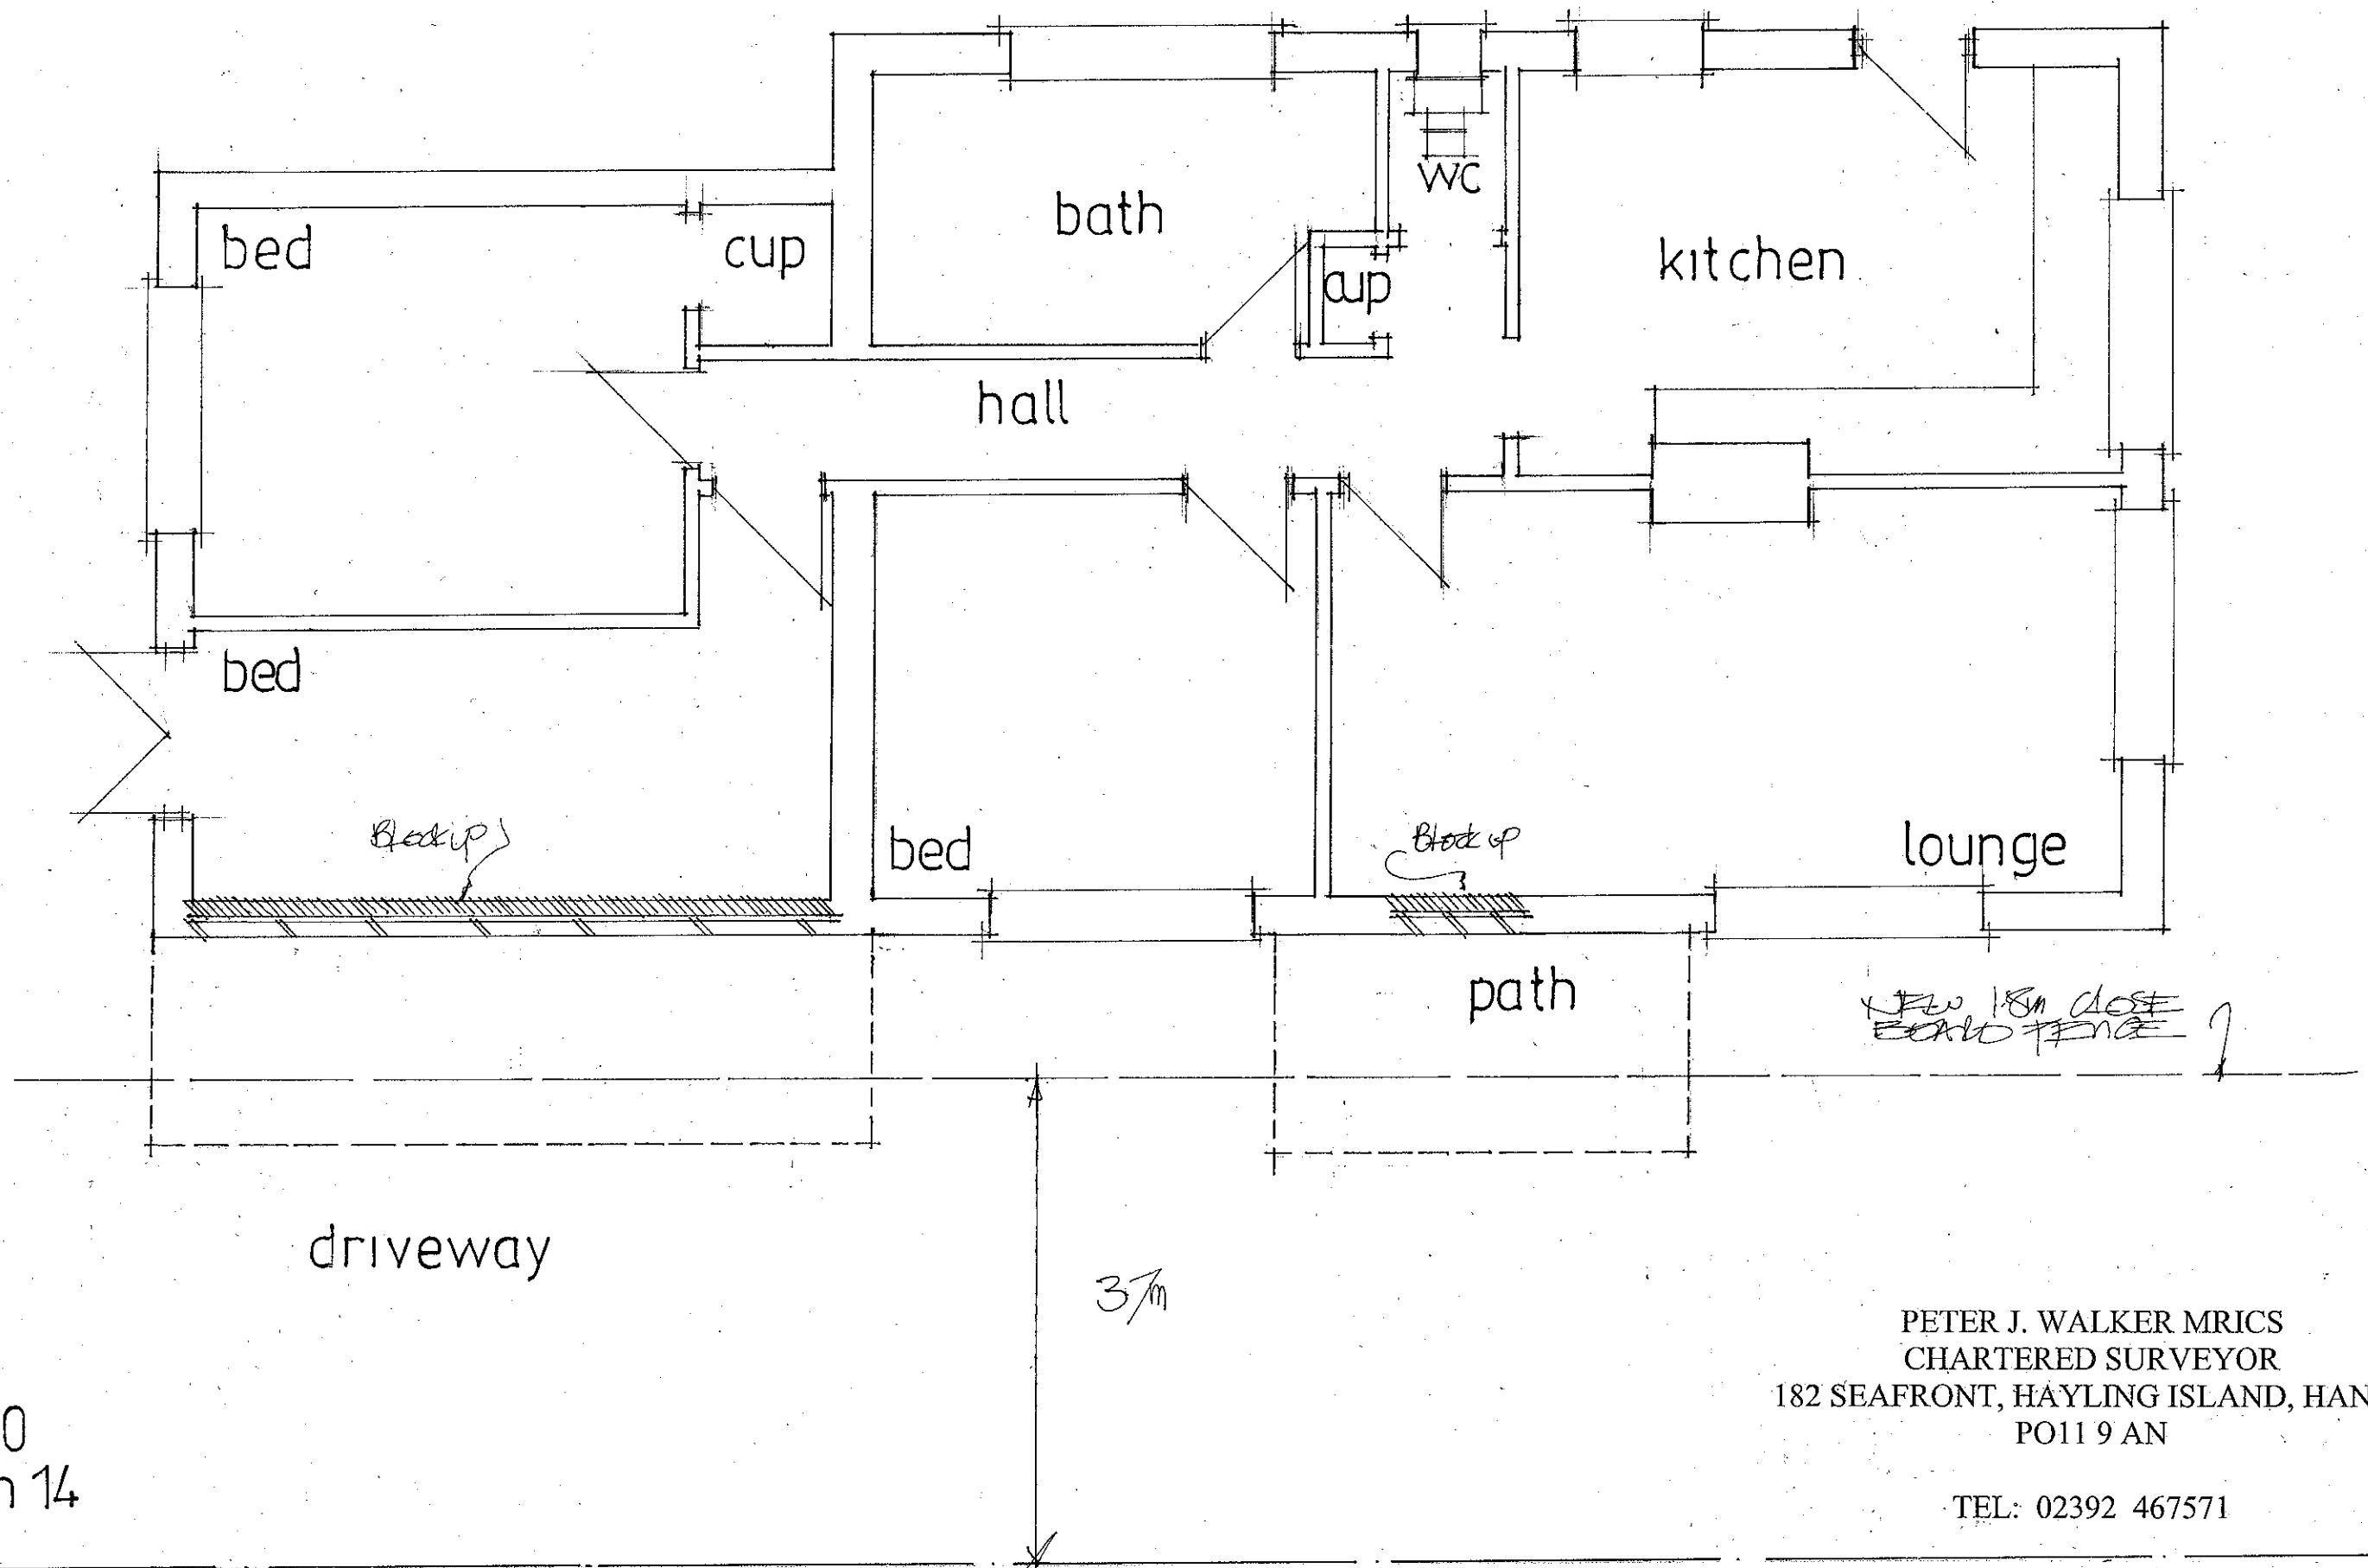

scale 1:50
date jan 14

PETER J. WALKER MRICS
CHARTERED SURVEYOR
182 SEAFRONT, HAYLING ISLAND, HANTS
PO11 9 AN

TEL: 02392 467571