



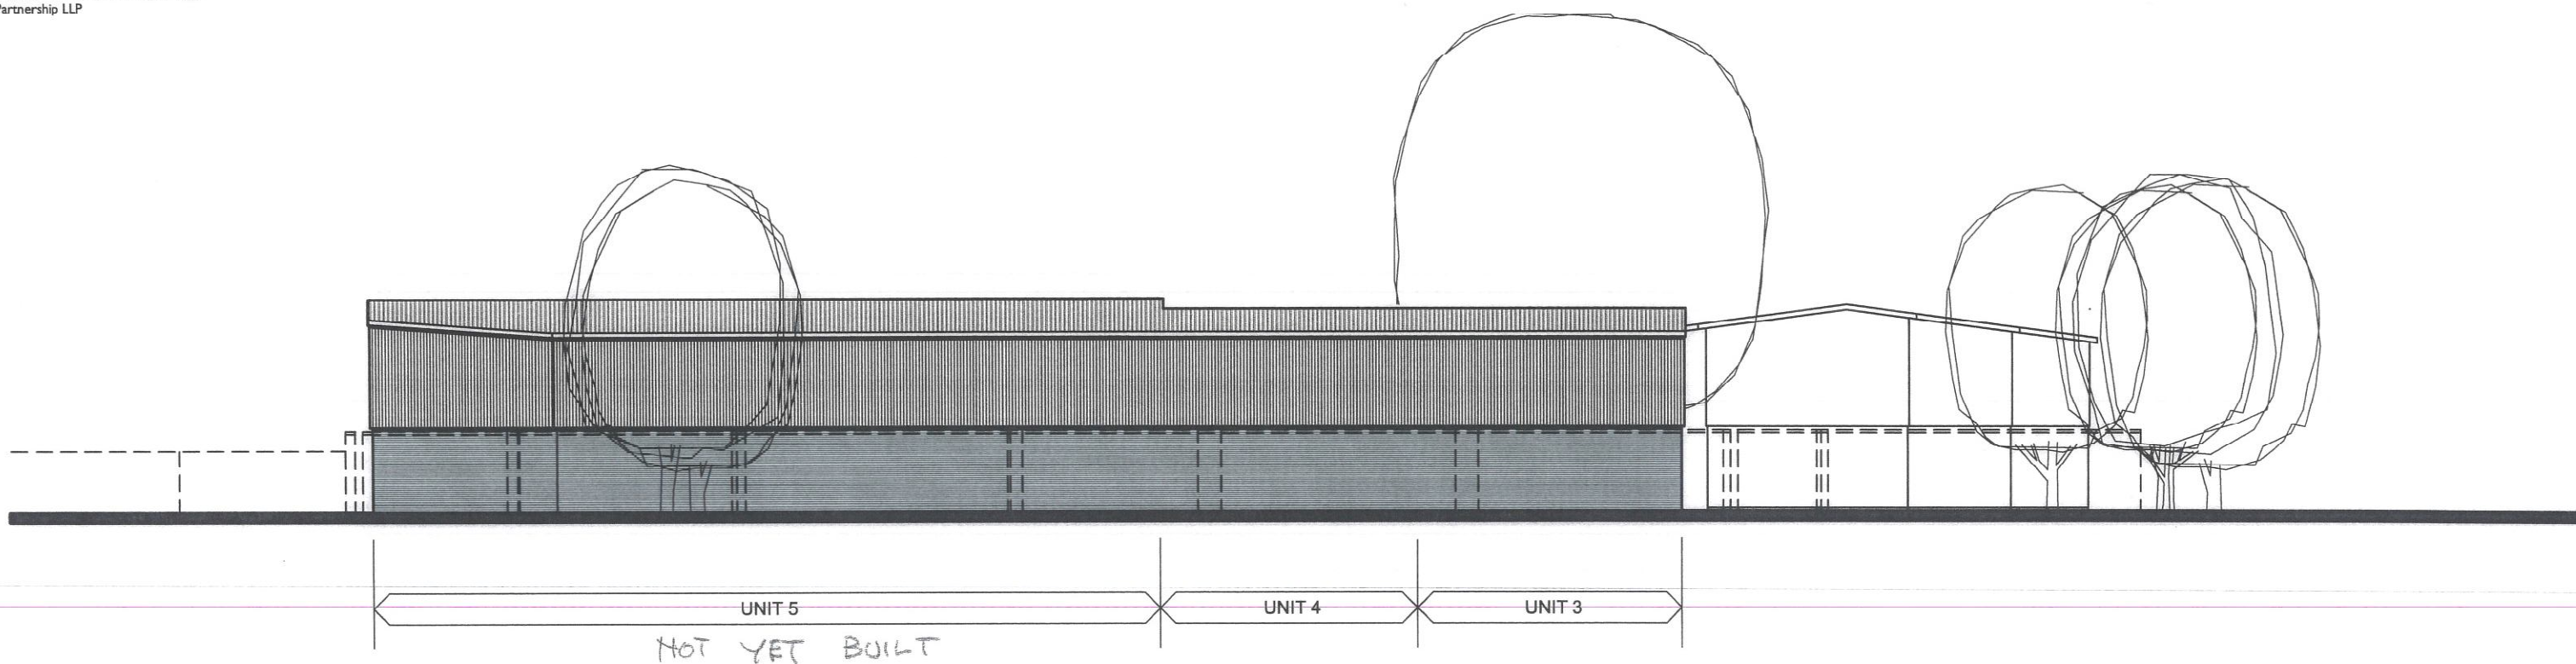

NORTH ELEVATION

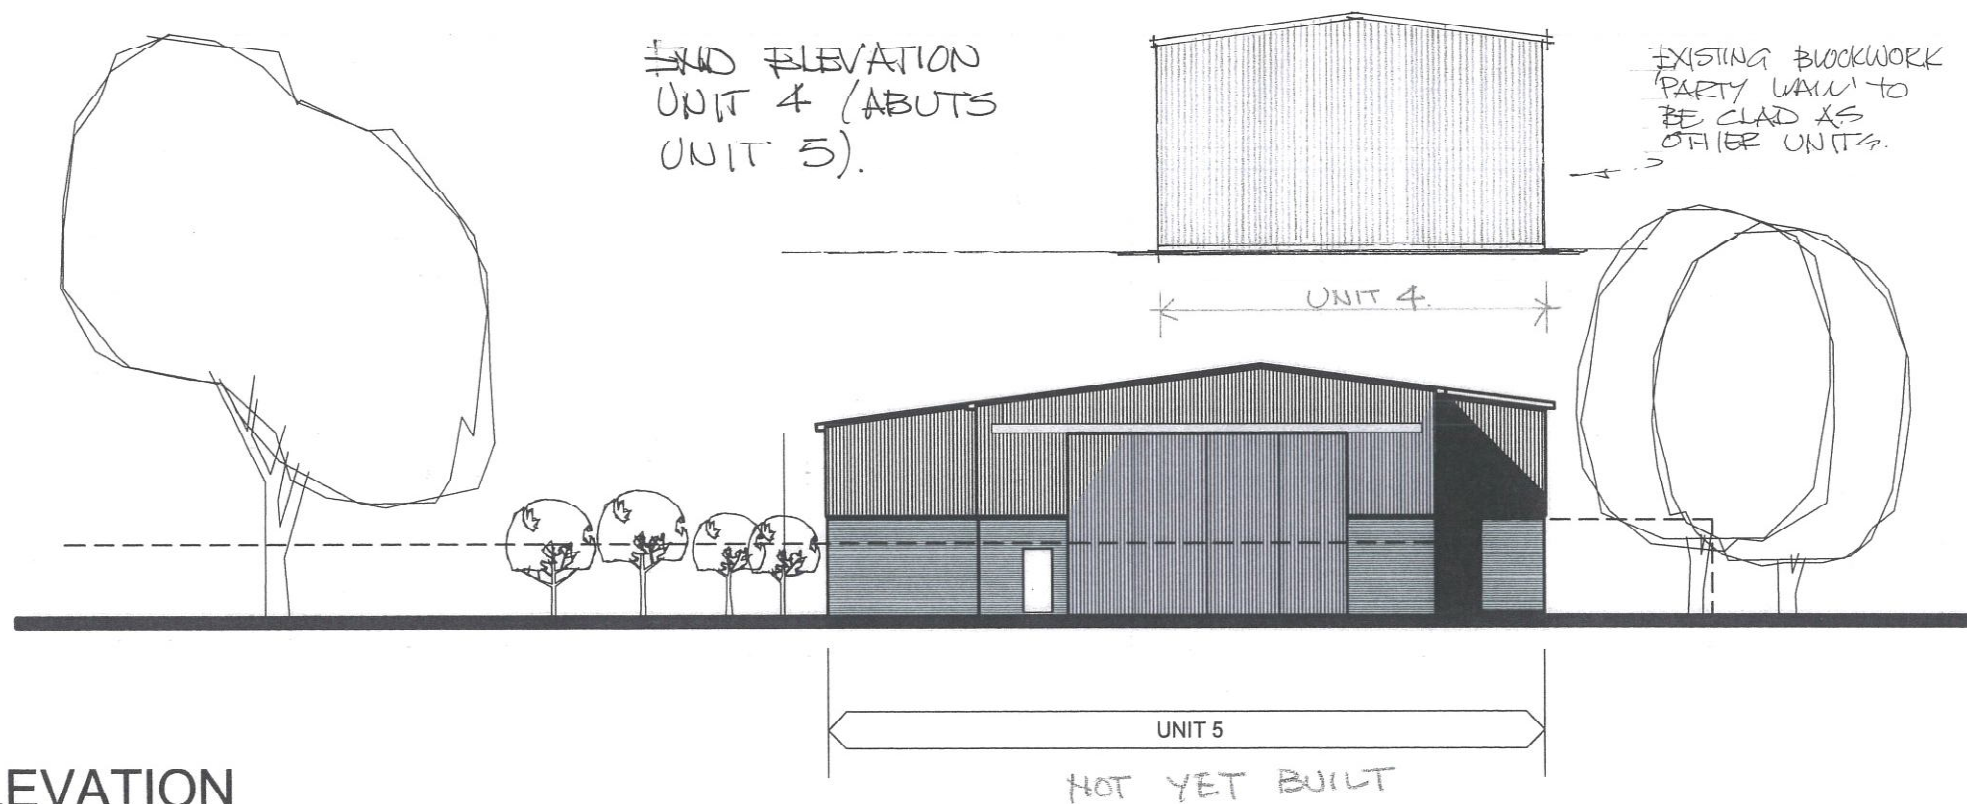

EAST ELEVATION

MATERIALS

ROOFS :-COLOUR COATED PROFILED
METAL CLADDING ,
GOOSEWING GREY

WALLS :-CLOUR COATED PROFILED
METAL CLADDING ,
GOOSEWING GREY OVER
FACE BRICKWORK

**DOUGLAS BRIGGS
PARTNERSHIP**

Architects Urban Designers Town Planners
Telephone 01243 576611 Facsimile 01243 574816
FLINT BARN * HAM FARM * BOSHAM * WEST SUSSEX PO18 8EH

NEW B1/B2 BUSINESS UNITS
MILL RYTHE LANE - HAYLING ISLAND

PROPOSED - ELEVATIONS (4 of 4).

B AS BUILT. OCT 13.
REV comment date
A Redrawn 24/07/08

May 2006
1:250

6702-124A

