



PHYSICAL SCALE IN METERS @ 1:100


NOTES:
This drawing has been produced solely for PLANNING/DESIGN.
Do not Scale from this Drawing except for planning purposes.
This drawing is the copyright of MF Designs Ltd.

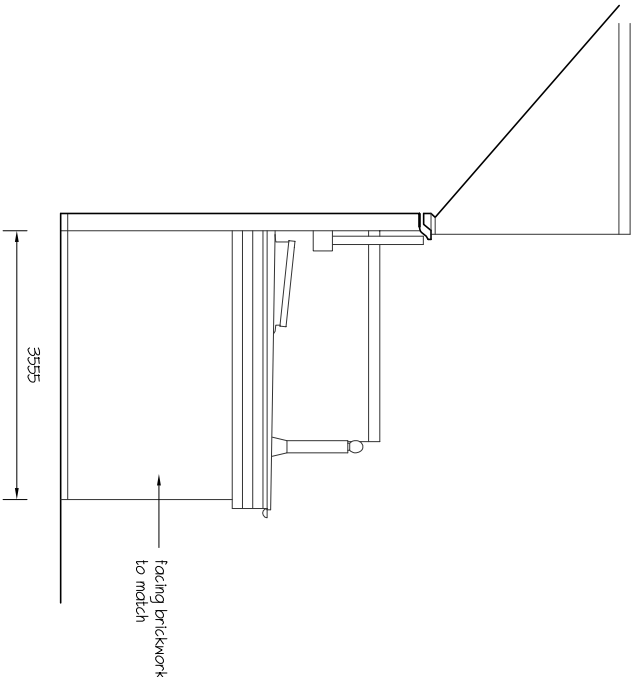


Proposed West

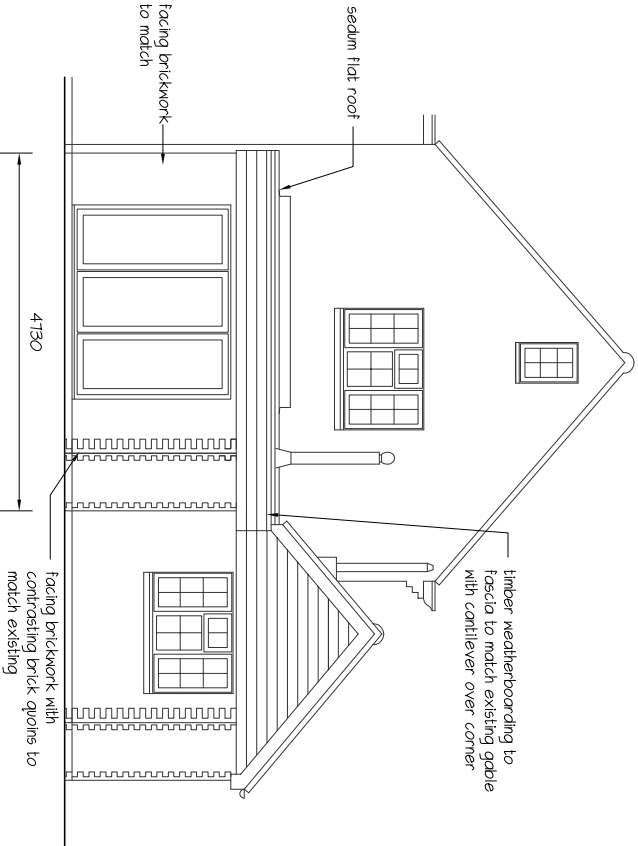


Proposed South

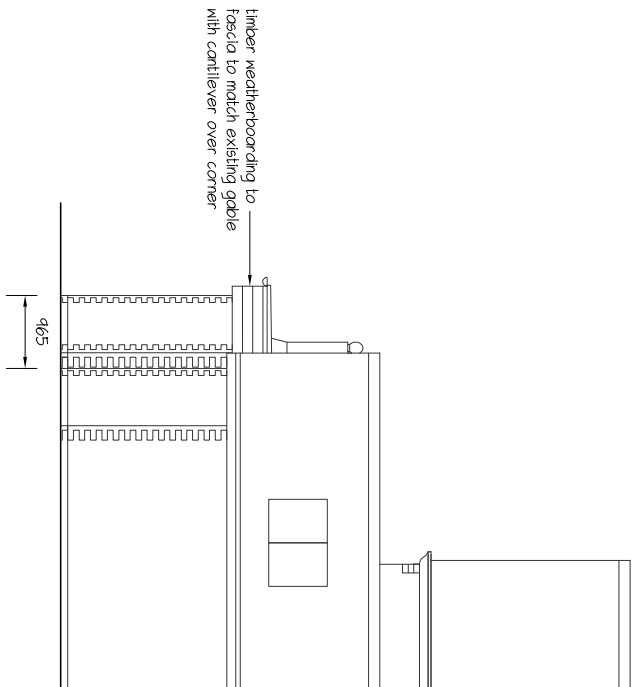

Proposed East

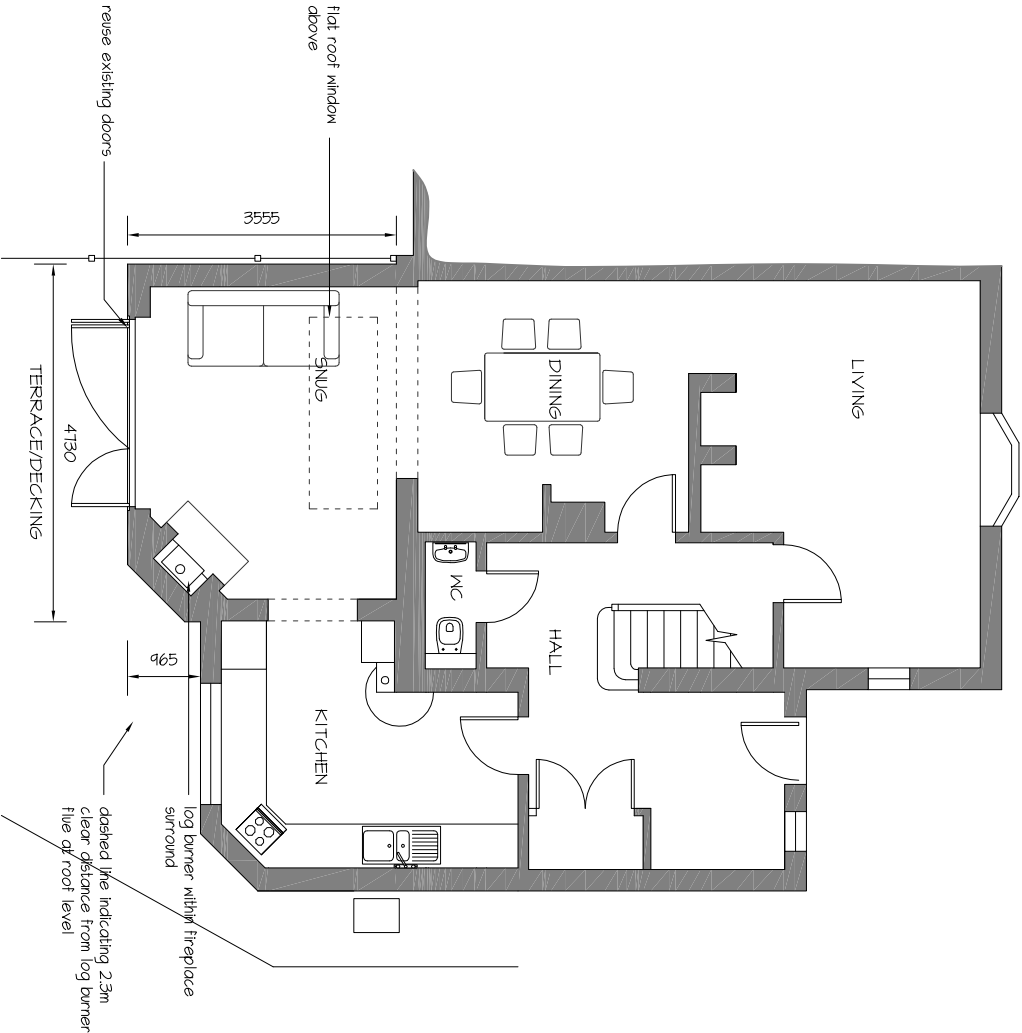

Proposed Ground

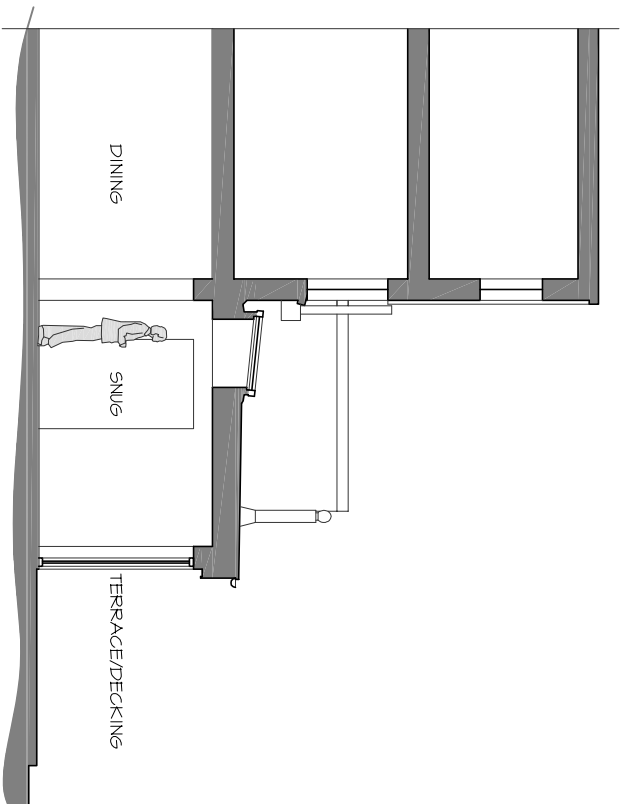

Proposed Typical Section

SINGLE STOREY REAR EXTENSION - 15 Racton Road, Emsworth. PO10 7SY



mf designs ltd
Chartered Architects



52 King Street • Emsworth • Hampshire • PO10 7AZ
Director: Martin Farrer RIBA • Co Registration No.4507379
Date: Jan 2014
Scale: 1:100
Job No: 3089
Dwg No: P01

01243 377766
admin@mfdesigns.org.uk