



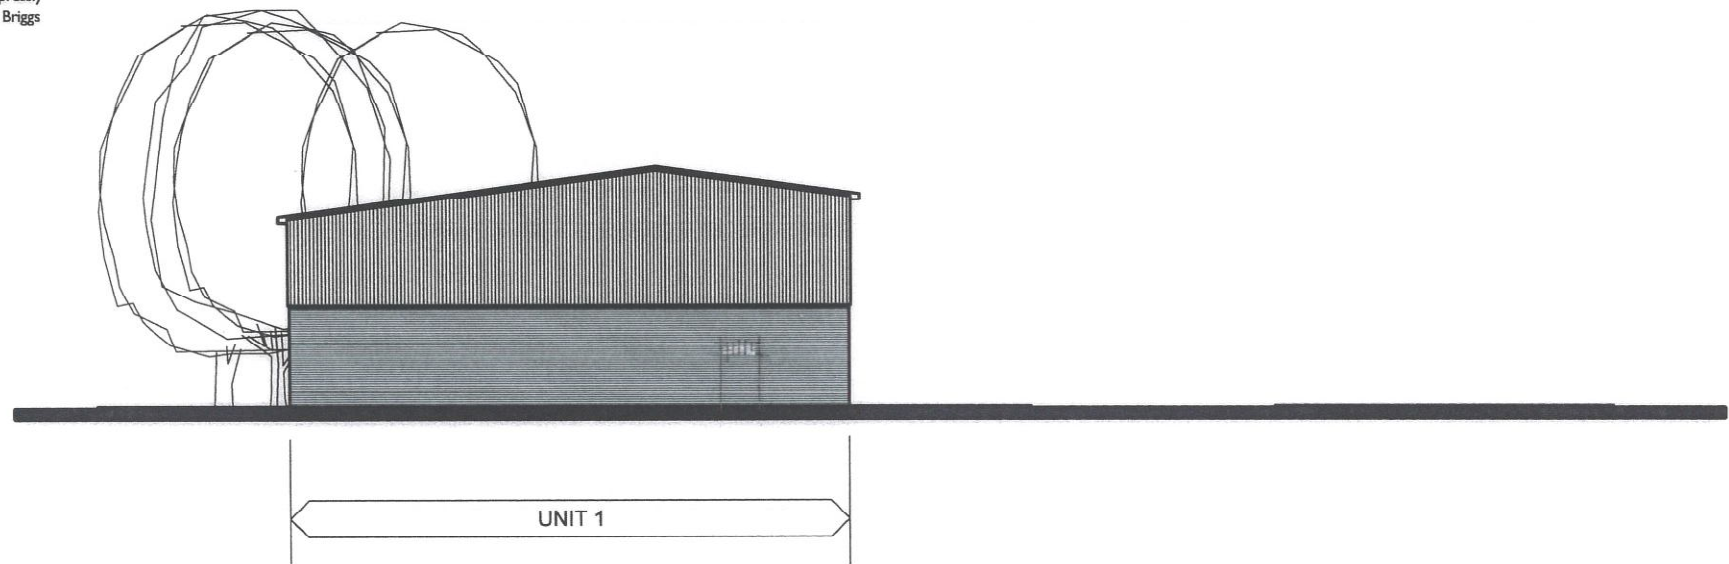

SOUTH ELEVATION

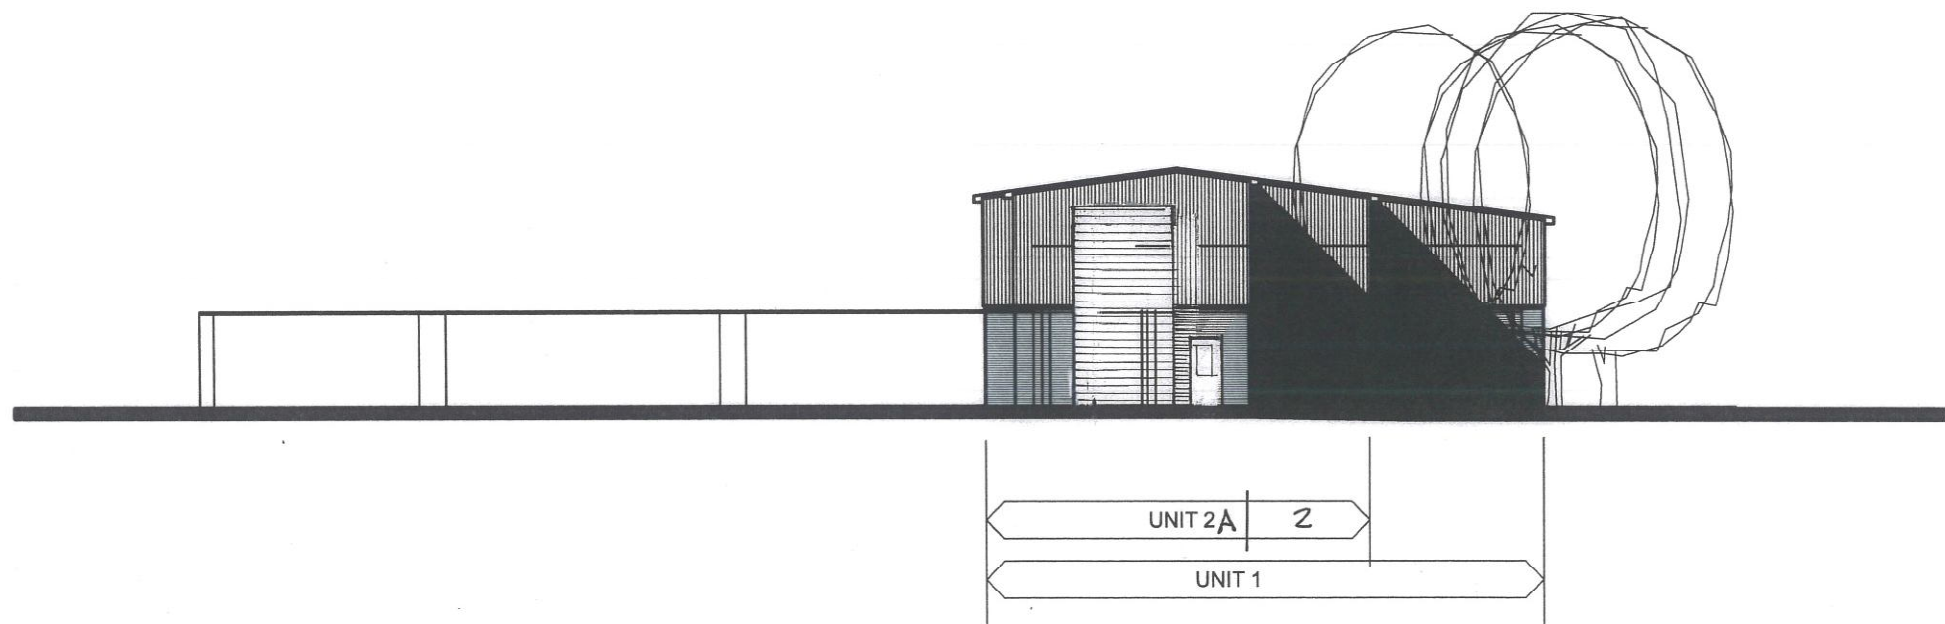

NORTH ELEVATION

**DOUGLAS BRIGGS
PARTNERSHIP**

Architects Urban Designers Town Planners
Telephone 01243 576611 Facsimile 01243 574816
FLINT BARNES • HAM FARM • BOSHAM • WEST SUSSEX PO18 8EH

NEW B1/B2 BUSINESS UNITS
MILL RYTHE LANE - HAYLING ISLAND

PROPOSED - ELEVATIONS (2 of 4).

B AS BUILT AC 08.

REV comment
A Redrawn

date
24/07/08

May 2006
1:250

6702-122A

