


North Elevation Existing Our Ref AP/100/14

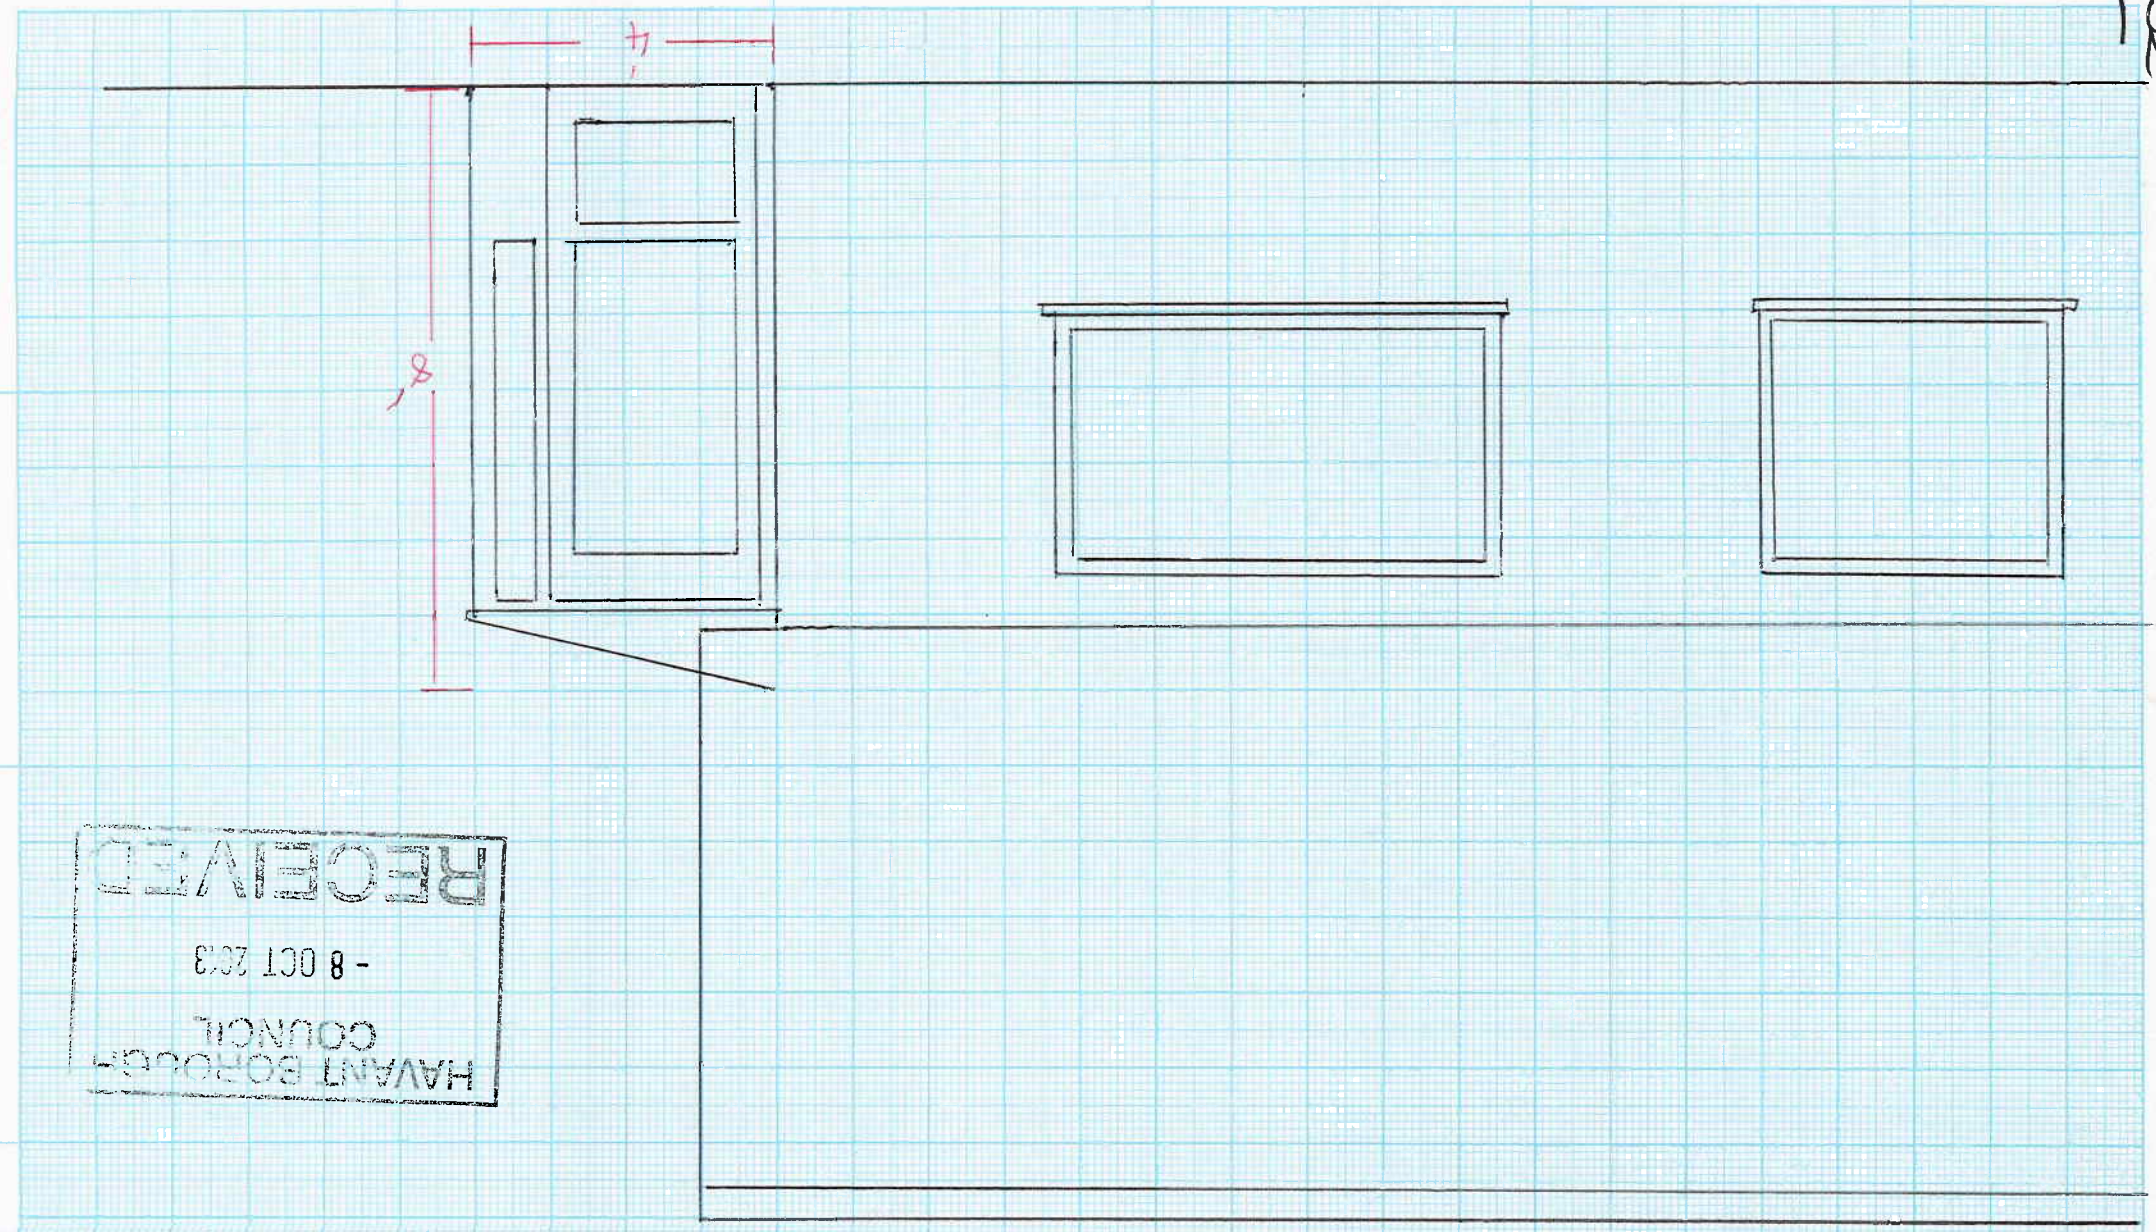

RECEIVED
HAVANT BOROUGH COUNCIL
- 8 OCT 2013