


PERMIT

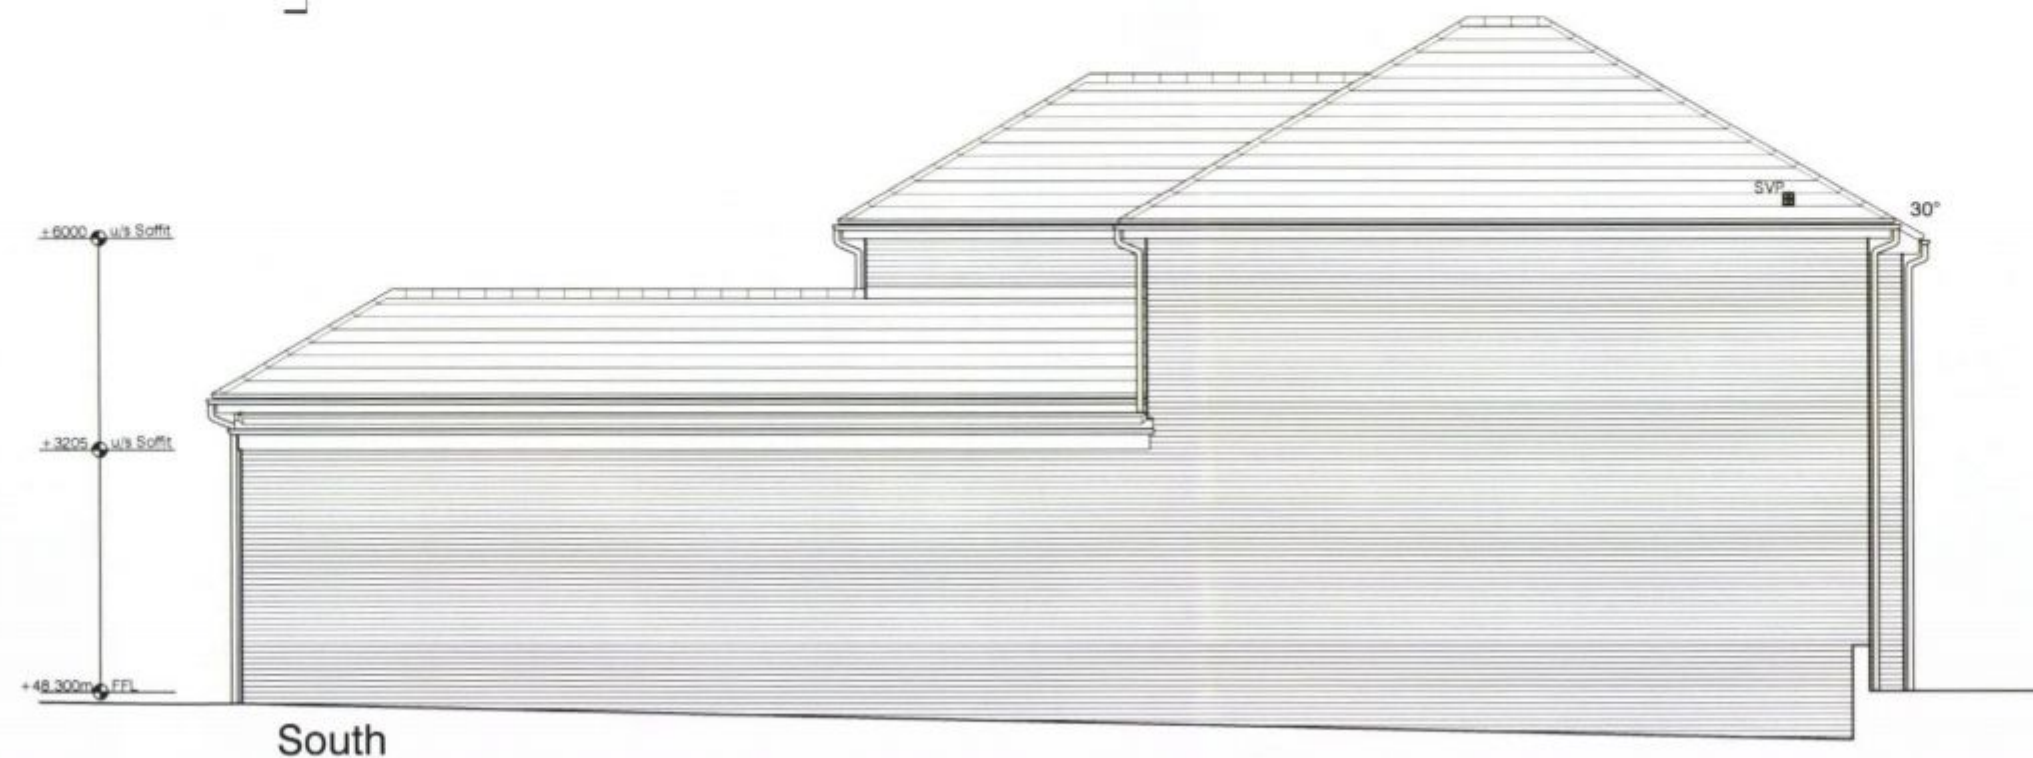

NOTES:

DIMENSIONS TO BE CHECKED ON SITE BEFORE COMMENCING WORK. ANY DISCREPANCIES SHALL BE REPORTED TO MILDREN TECHNICAL IMMEDIATELY

DO NOT SCALE FROM THESE DRAWINGS EXCEPT FOR PLANNING PURPOSES. USE FIGURED DIMENSIONS ONLY

WHERE APPLICABLE THIS DRAWING IS TO BE READ IN CONJUNCTION WITH OTHER CONSULTANTS' DRAWINGS

THIS DRAWING IS THE COPYRIGHT OF MILDREN TECHNICAL



MATERIAL SCHEDULE:

BRICKWORK: WIENERBERGER BLOOMSBURY MULTI-STOCK.
ROOF TILES: MARLEY MODERN SMOOTH GREY.
FLAT ROOF: SINGLE-PLY MEMBRANE DARK GREY.
WINDOWS: WHITE UPVC DOUBLE GLAZED.
STONE CILLS: FORTICRETE CAST STONE.
SOFFITS & BARGE BOARDS: WHITE UPVC.
RAINWATER GOODS: BLACK UPVC.
PAVING: MARSHALLS SAXON BUFF PAVING SLABS.

NOTE: ALL EXTERNAL DOORS AND SHOP FRONT BY OTHERS

01 30.07.13 FFL corrected. External levels amended

- 09.07.13 Issued for Comment

REV	DATE	AMENDMENT
01	30.07.13	FFL corrected. External levels amended
-	09.07.13	Issued for Comment

MILDREN
TECHNICAL

ARENA BUSINESS CENTRE 25 BARNES WALLIS ROAD
FAREHAM HAMPSHIRE PO15 5TT
0845 302 1961

FOR

Bacchus Partners Ltd.

PROJECT

CONVENIENCE STORE
179 LONDON ROAD
WATERLOOVILLE

TITLE

ELEVATIONS
WEST & SOUTH

DATE	DRAWN	SCALE	CHECKED
JULY 2013	IA	1:100@A3	ML
JOB NUMBER	DRAWING NUMBER	REVISION	
0129	201	01	