




1 PROPOSED ELEVATION FRONT (NORTH)



3 PROPOSED ELEVATION SIDE (WEST)



2 PROPOSED ELEVATION REAR (SOUTH)

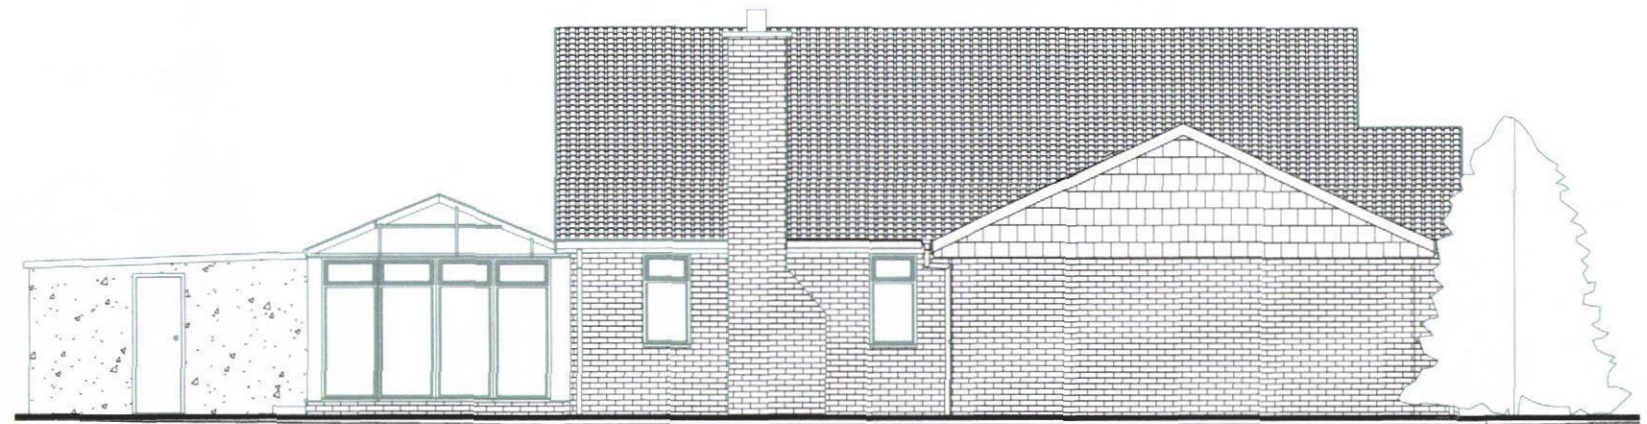

4 PROPOSED ELEVATION SIDE (EAST)