

0 10 20 30 40 50

PHYSICAL SCALE IN METERS @ 1:500


0 25 50 75 100 125

PHYSICAL SCALE IN METERS @ 1:1250

0 2 4 6 8 10

PHYSICAL SCALE IN METERS @ 1:100


NOTES:
This drawing has been produced solely for PLANNING/DESIGN.
Do not Scale from this Drawing except for planning purposes.
This drawing is the copyright of MF Designs Ltd.

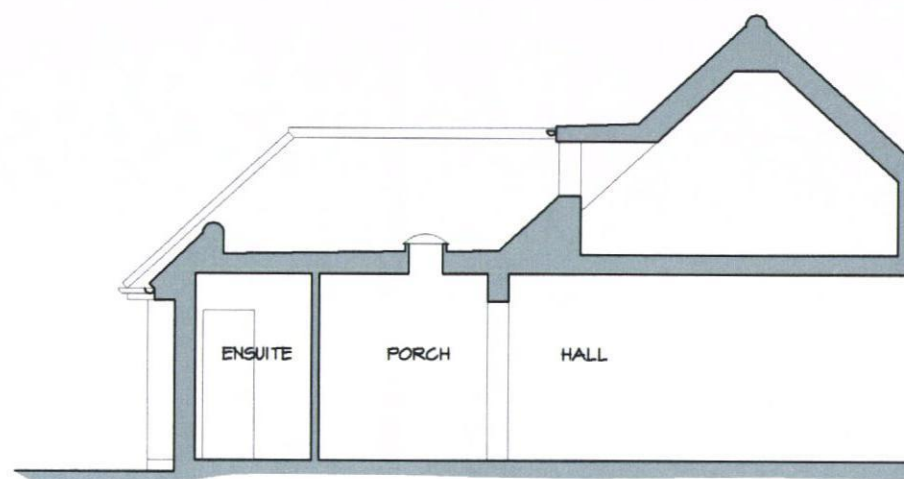


Typical Section



Location

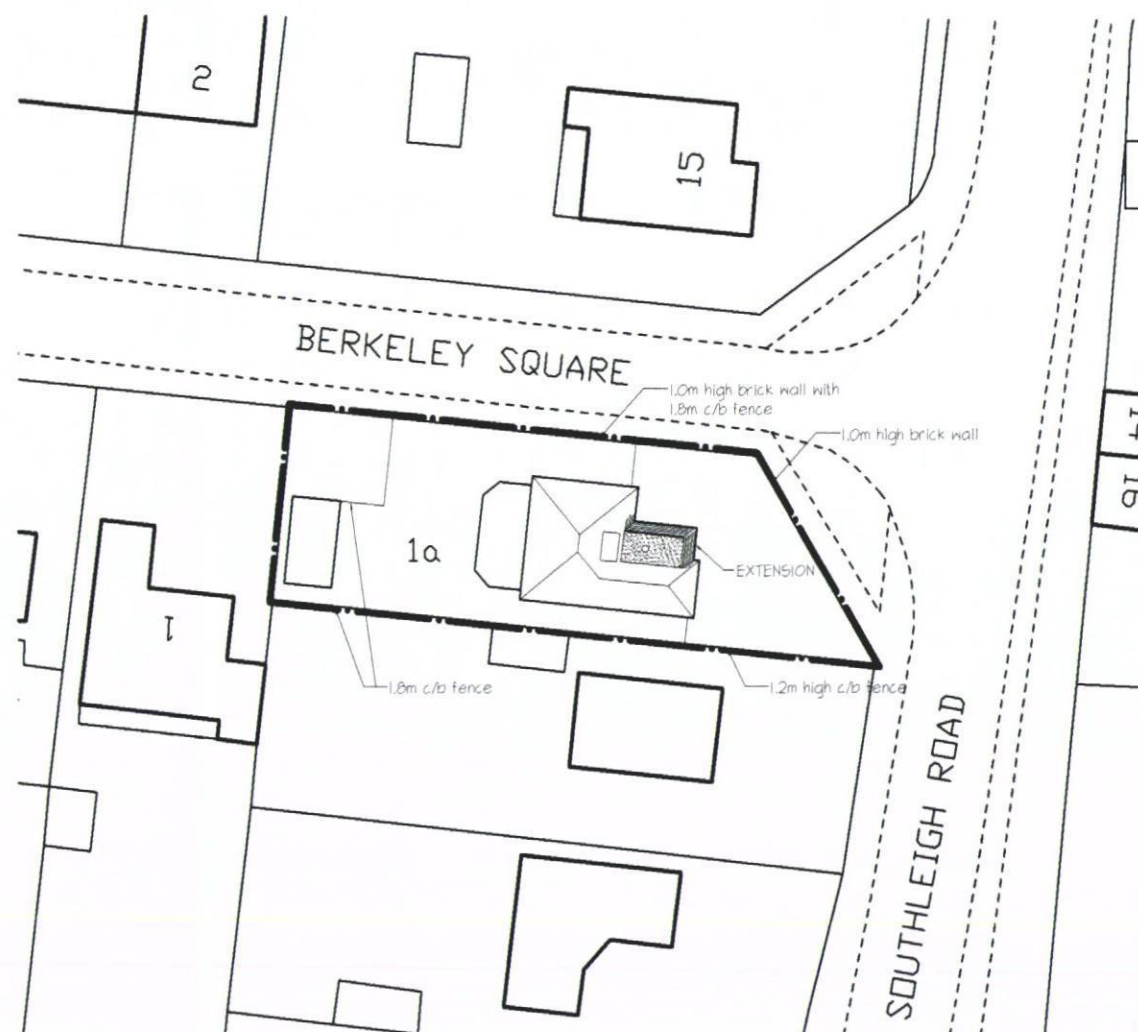

Block

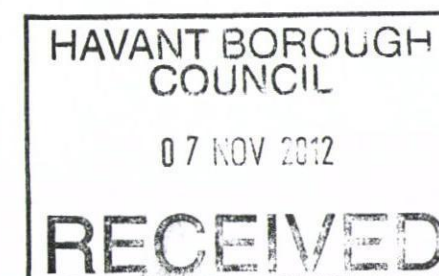

Proposed Porch with Side/Front Extension
1a Berkeley Square, Warblington. PO9 2RT

mf designs ltd

Chartered Architects

12 Wensley Gardens • Emsworth • Hampshire • PO10 7RA U/I 01243 377766
Director: Martin Farrer RIBA • Co Registration No.4507379 e admin@mfdesigns.org.uk

Date: Oct 2012
Scale: 1:1250/500/100

Job No: 3055
Drg No: 04