


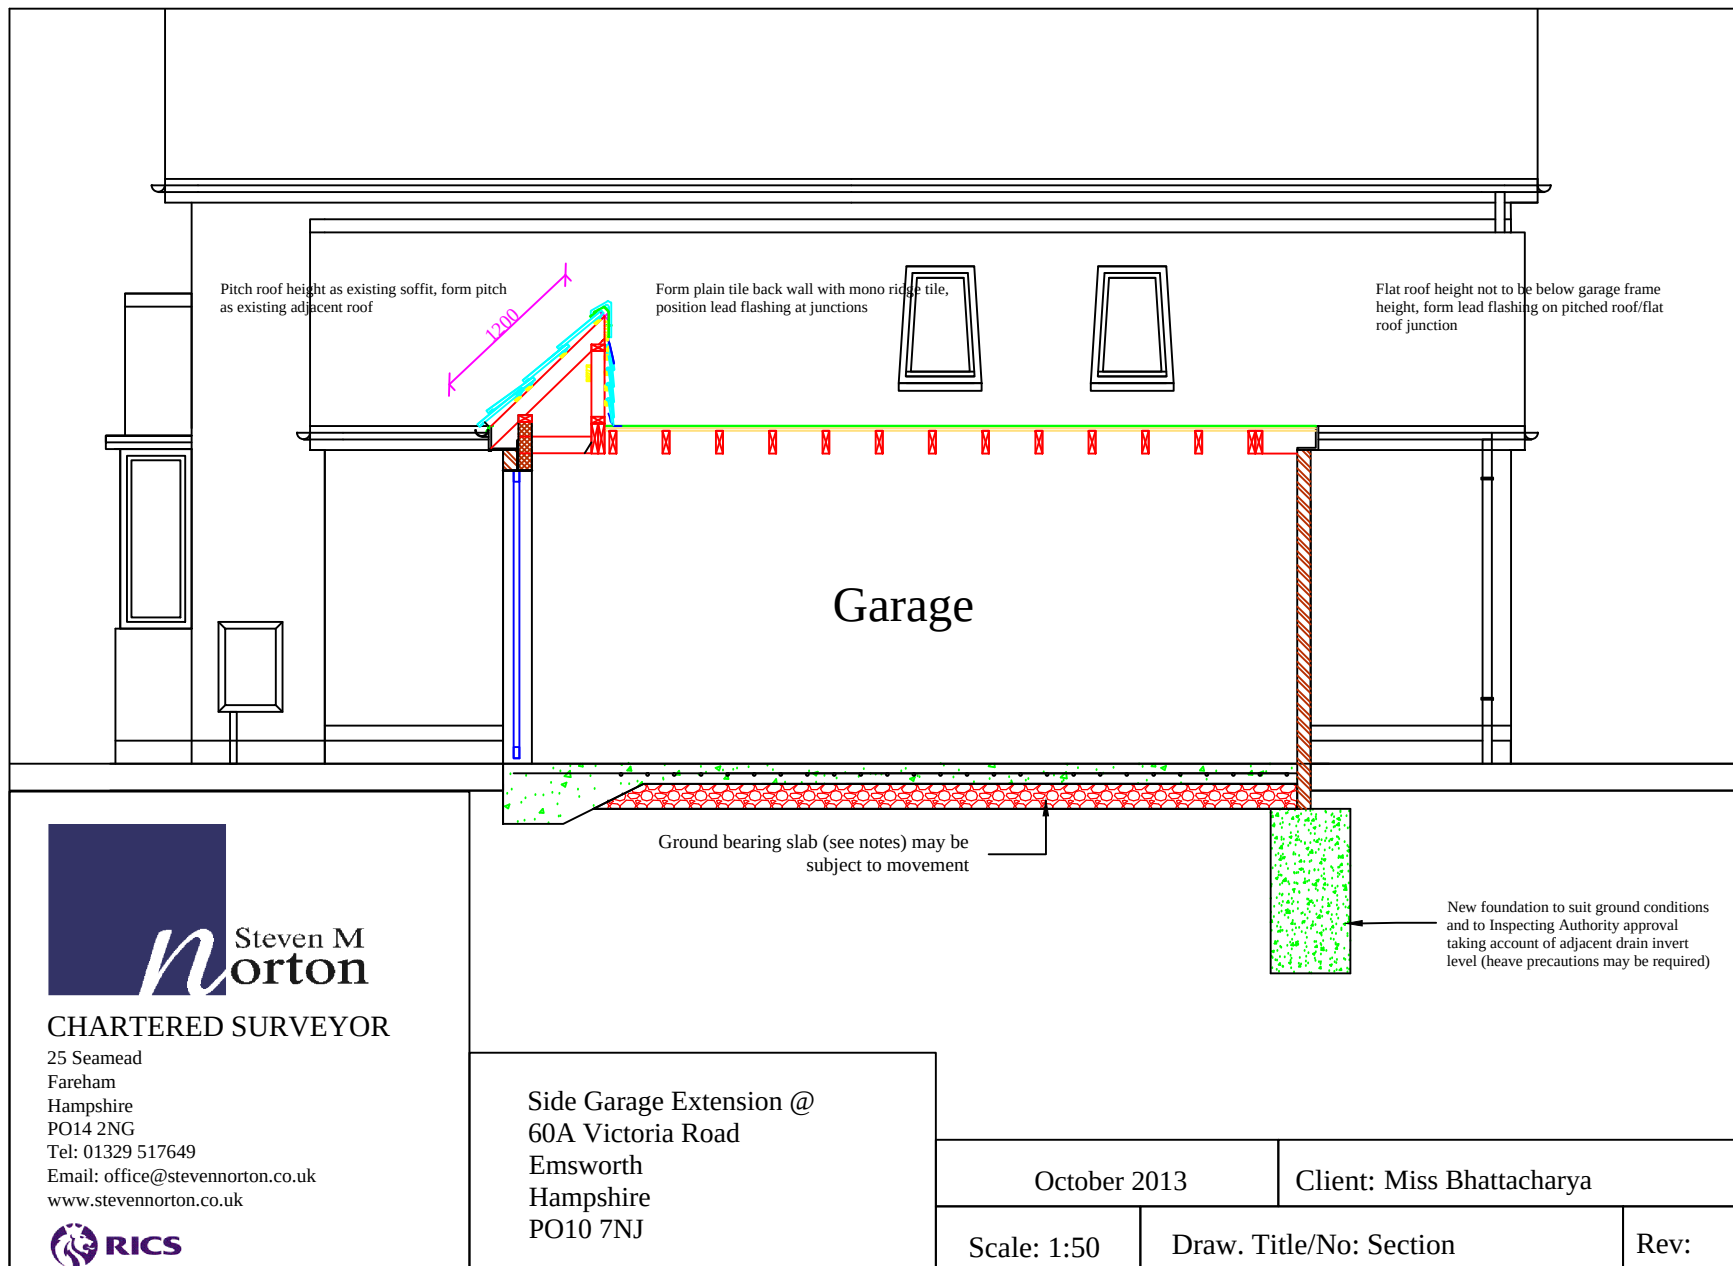

**Steven M
norton**
CHARTERED SURVEYOR

25 Seamead
Fareham
Hampshire
PO14 2NG
Tel: 01329 517649
Email: office@stevennorton.co.uk
www.stevennorton.co.uk



Side Garage Extension @
60A Victoria Road
Emsworth
Hampshire
PO10 7NJ

October 2013

Client: Miss Bhattacharya

Scale: 1:50

Draw. Title/No: Section

Rev: