

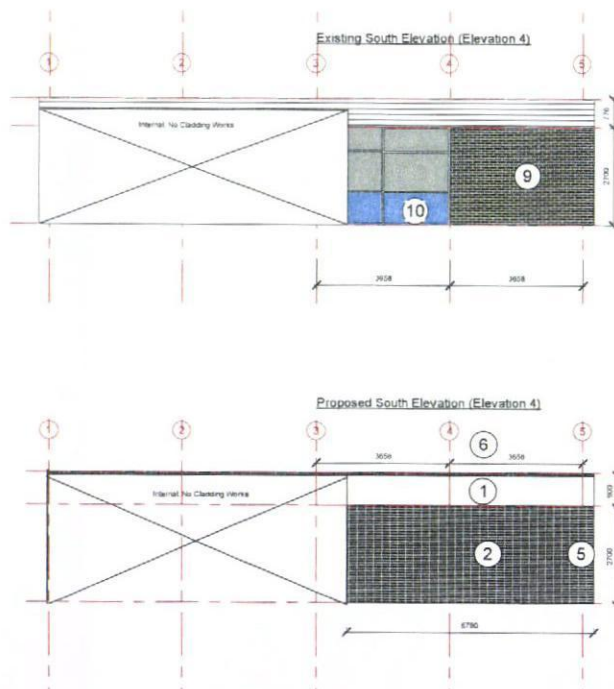
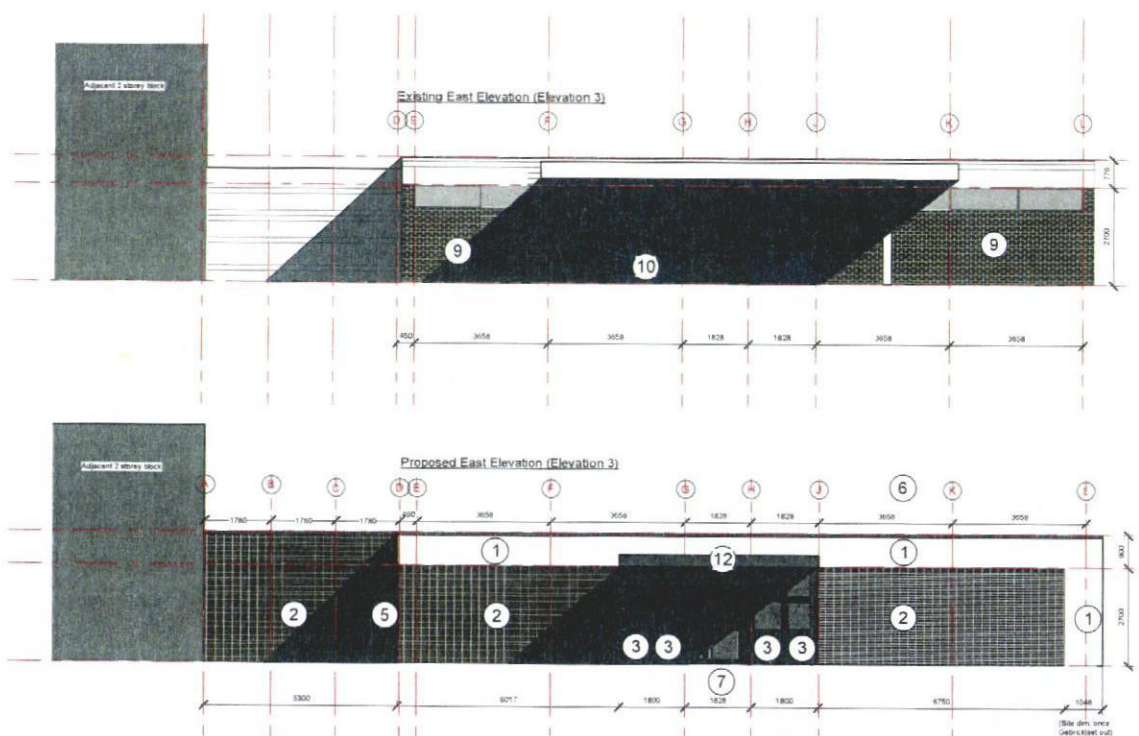


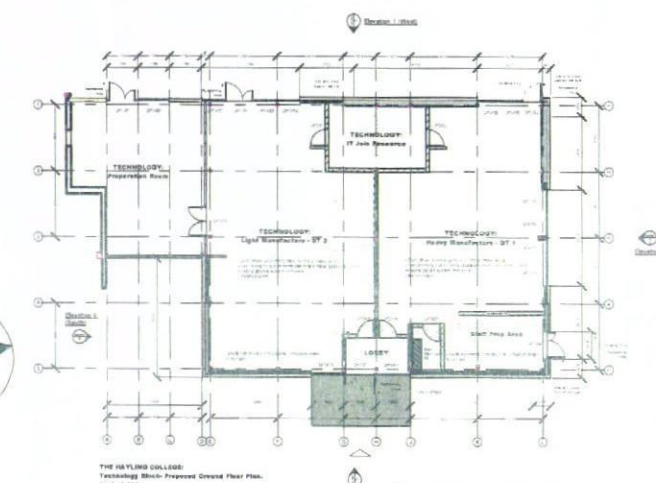

Key to External Materials:

- ① Render finish
- ② Brick slip insulation panel in stack bond. Mortar pointed.
- ③ Composite aluminium and timber window system with glazing and panels. Powder coated insulation panel to match frames of windows.
- ④ Continuous perimeter stainless steel base angle fixed into existing brickwork / plinth. To provide backing to through color render down to existing ground level.
- ⑤ Stainless steel jamb angles to all brickwork panel edges.
- ⑥ Powder coated aluminum parapet capping, on to raised parapet.
- ⑦ Powder coated aluminum entrance / exit door with level access.
- ⑧ Powder coated aluminum boiler room door.
- ⑨ Existing brickwork.
- ⑩ Existing aluminium window system.
- ⑪ Existing brickwork to be demolished and replaced with new window/door
- ⑫ New canopy to be the same colour as window frames, powder coated.

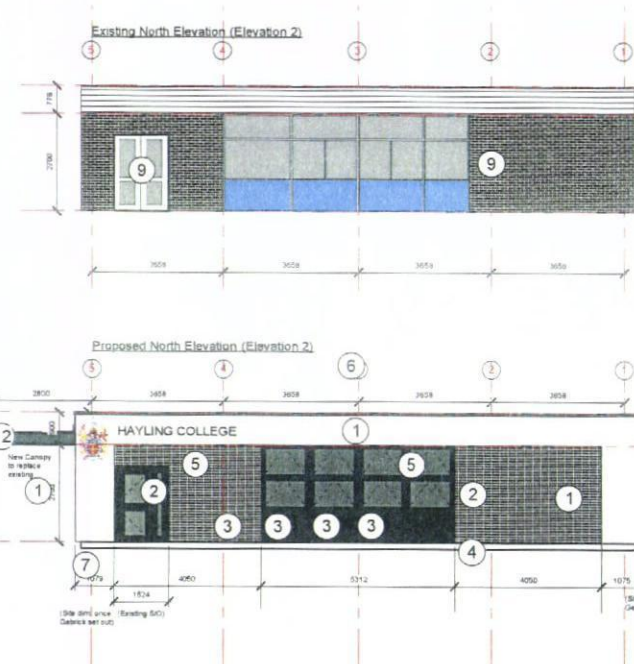

Notes

- 1 This drawing is © copyright Hampshire County Council 2013. No unauthorised reproduction of any kind is permitted.
- 2 No Dimensions to be scaled from this drawing
- 3 This map is reproduced from Ordnance Survey material with the permission of Ordnance Survey on behalf of the controller of Her Majesty's Stationery Office © Crown copyright. Unauthorised reproduction infringes Crown Copyright and may lead to prosecution or civil proceedings. (100019180), (2013)

rev	description	date	by
A	Revised to show new canopy	22/10/2013	PJM

Hampshire County Council HCC Property Services Three Minsters House, 76 High Street, Winchester SO23 8UL Tel: (01962) 847801		PROJECT Hayling College Hayling DT Refurbishment Reclad & Re-roof		SHEET CONTENTS Existing Elevations Proposed Elevations	
SCALE 1:100 @A1 @A3	DATE 18/10/2013	DRAWN PJM	CHKD —	DRAWING No P1030/4147/PL02	REVISION A

PLANNING