

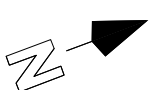


**PROPOSED
BLOCK PLAN
SCALE 1:200**

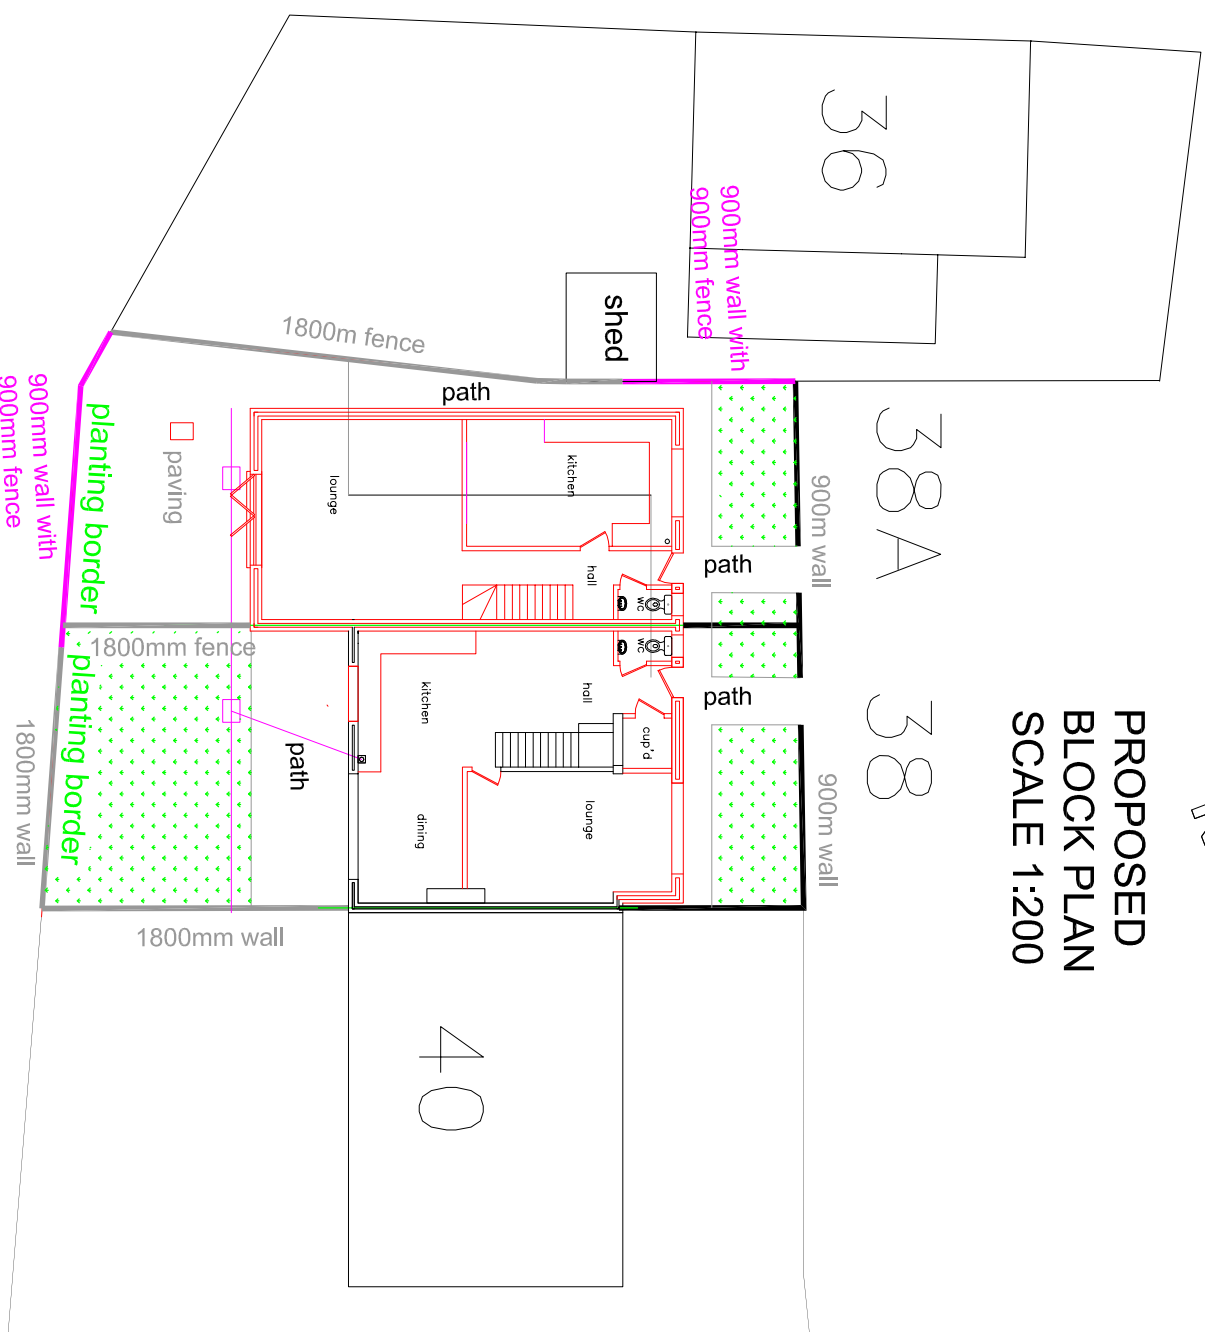

EXISTING
BLOCK PLAN
SCALE 1:200

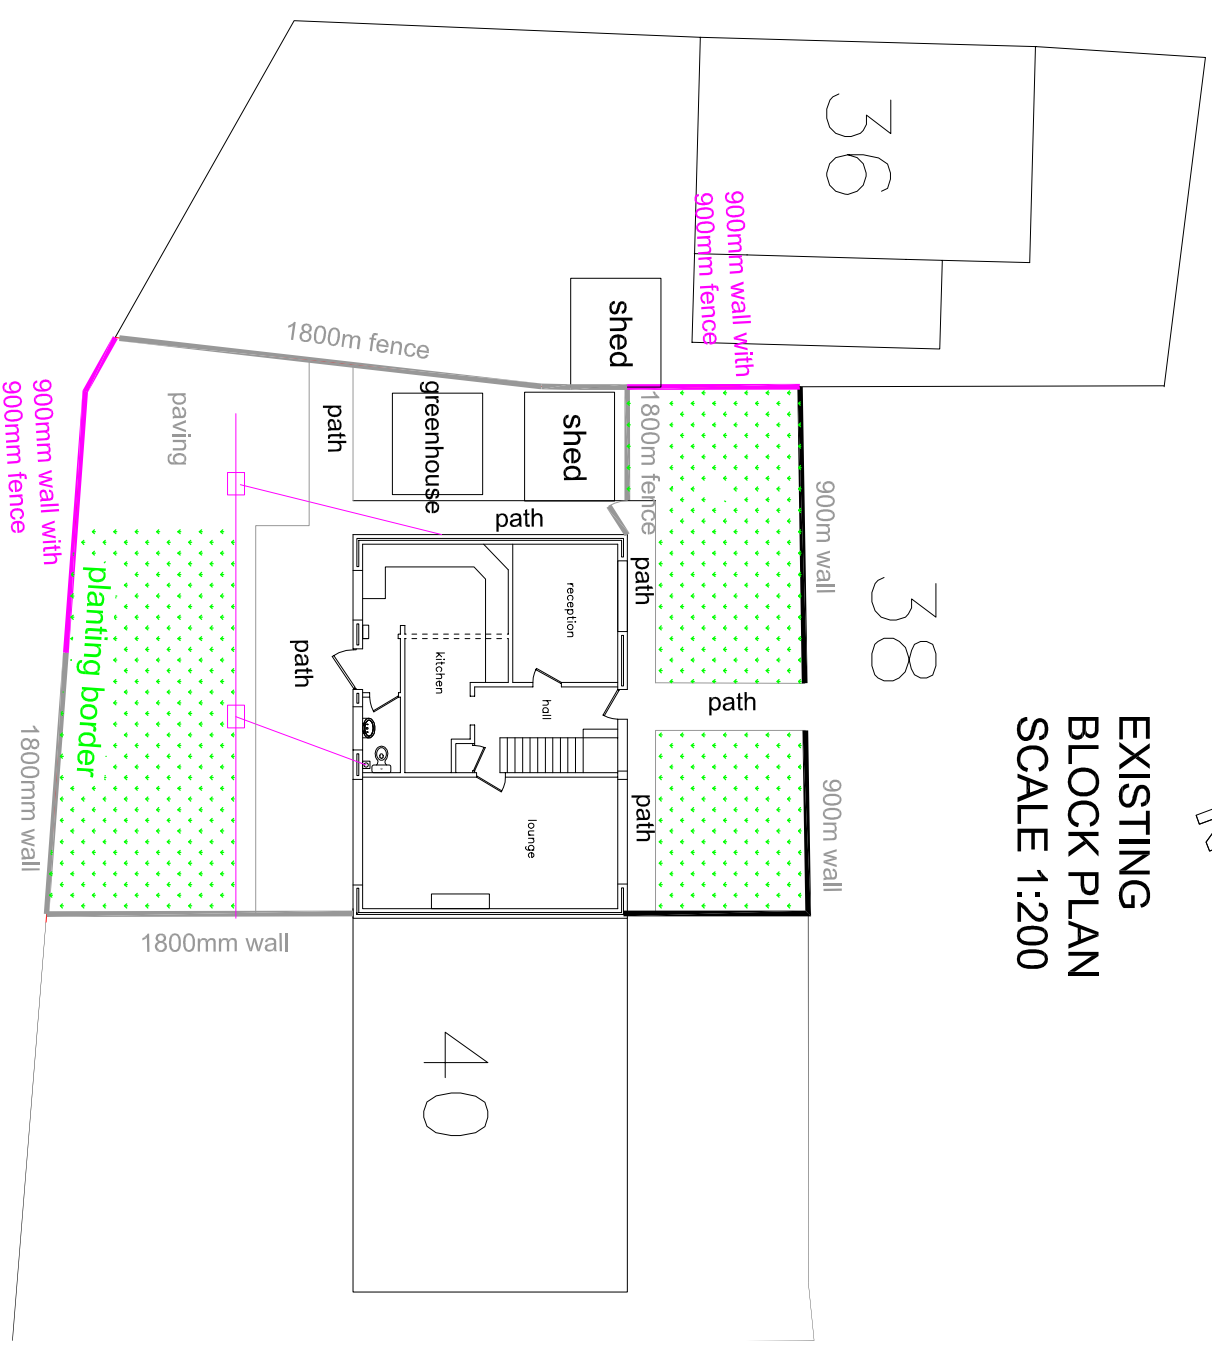

MR BRIDGER 38 OAKSHOTT DRIVE HAVANT P09 5SN	DRAWING NUMBER: 102	DATE 4/8/12
TITLE: BLOCK PLAN	SCALE 1:200	