


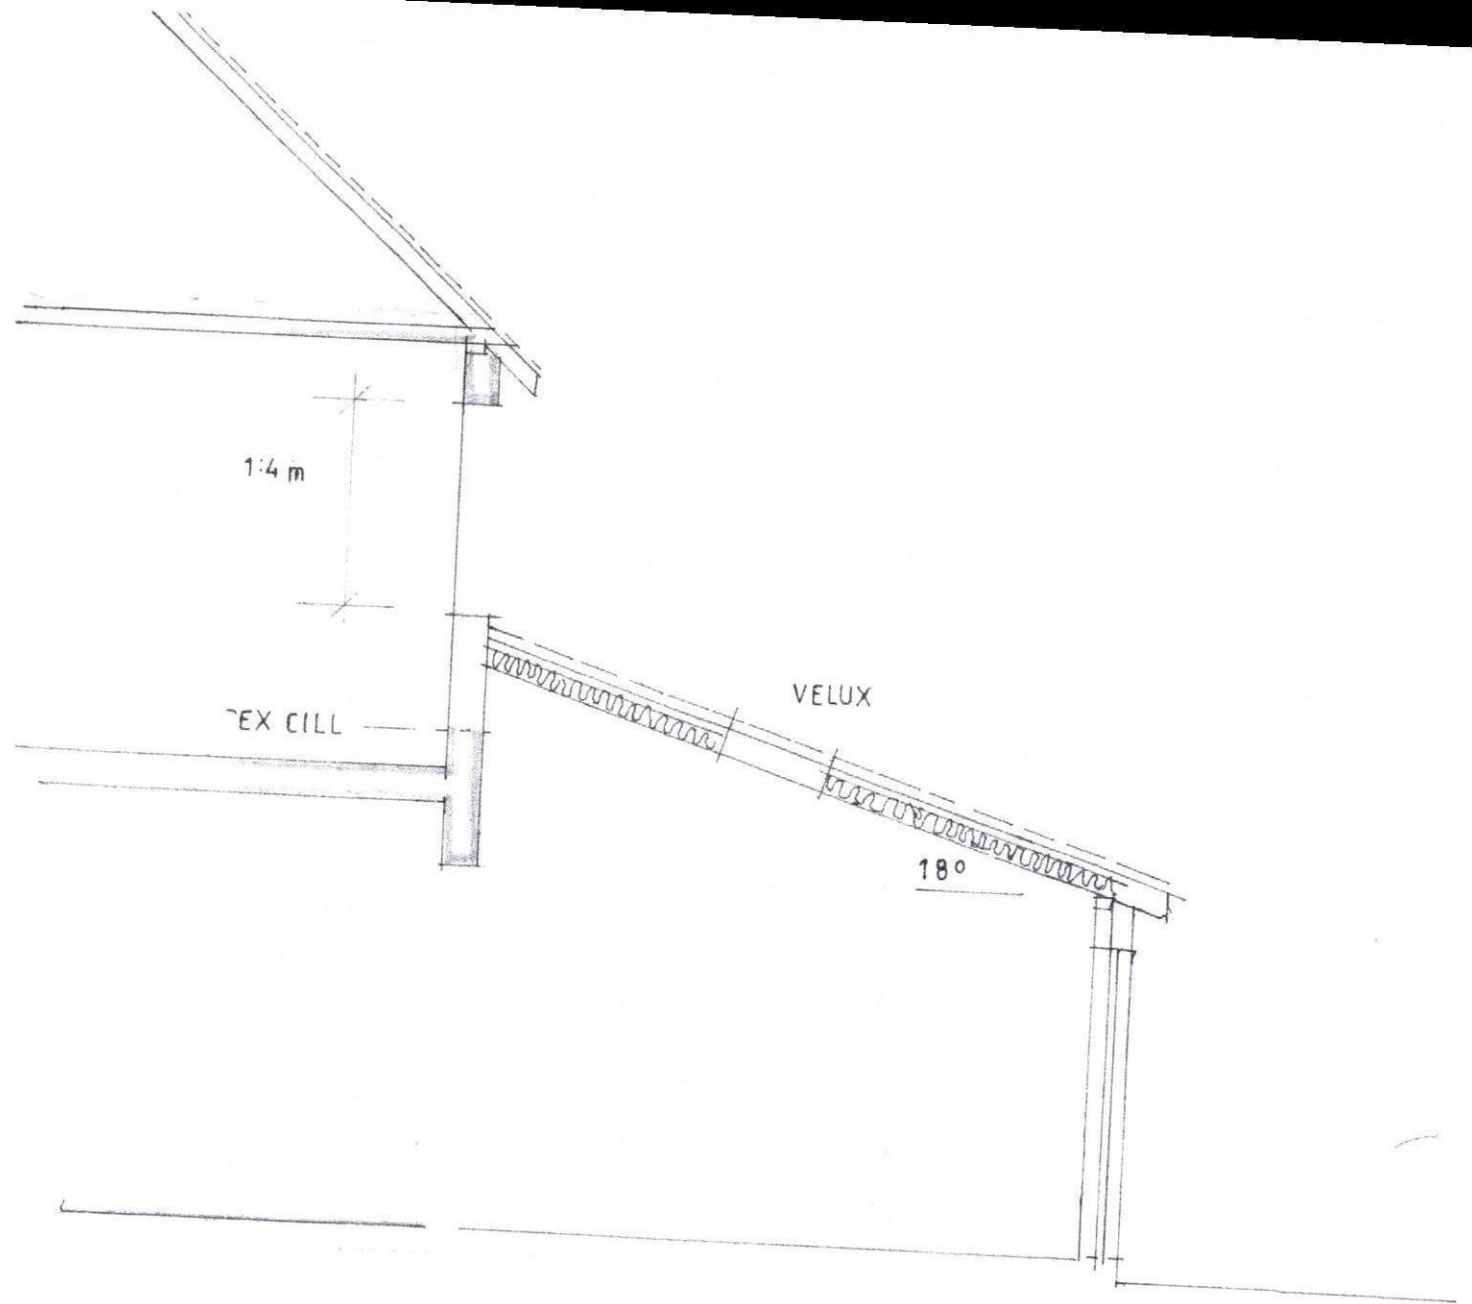

SECTION THRO' THE MEADOWS
PROPOSED EXTENSION
1:50

HAVANT BOROUGH
COUNCIL
18 OCT 2013
RECEIVED