SUPERSEDED

FOR CONTINUATION SEE DWG DR/03

FOR CONTINUATION SEE DWG DR/02

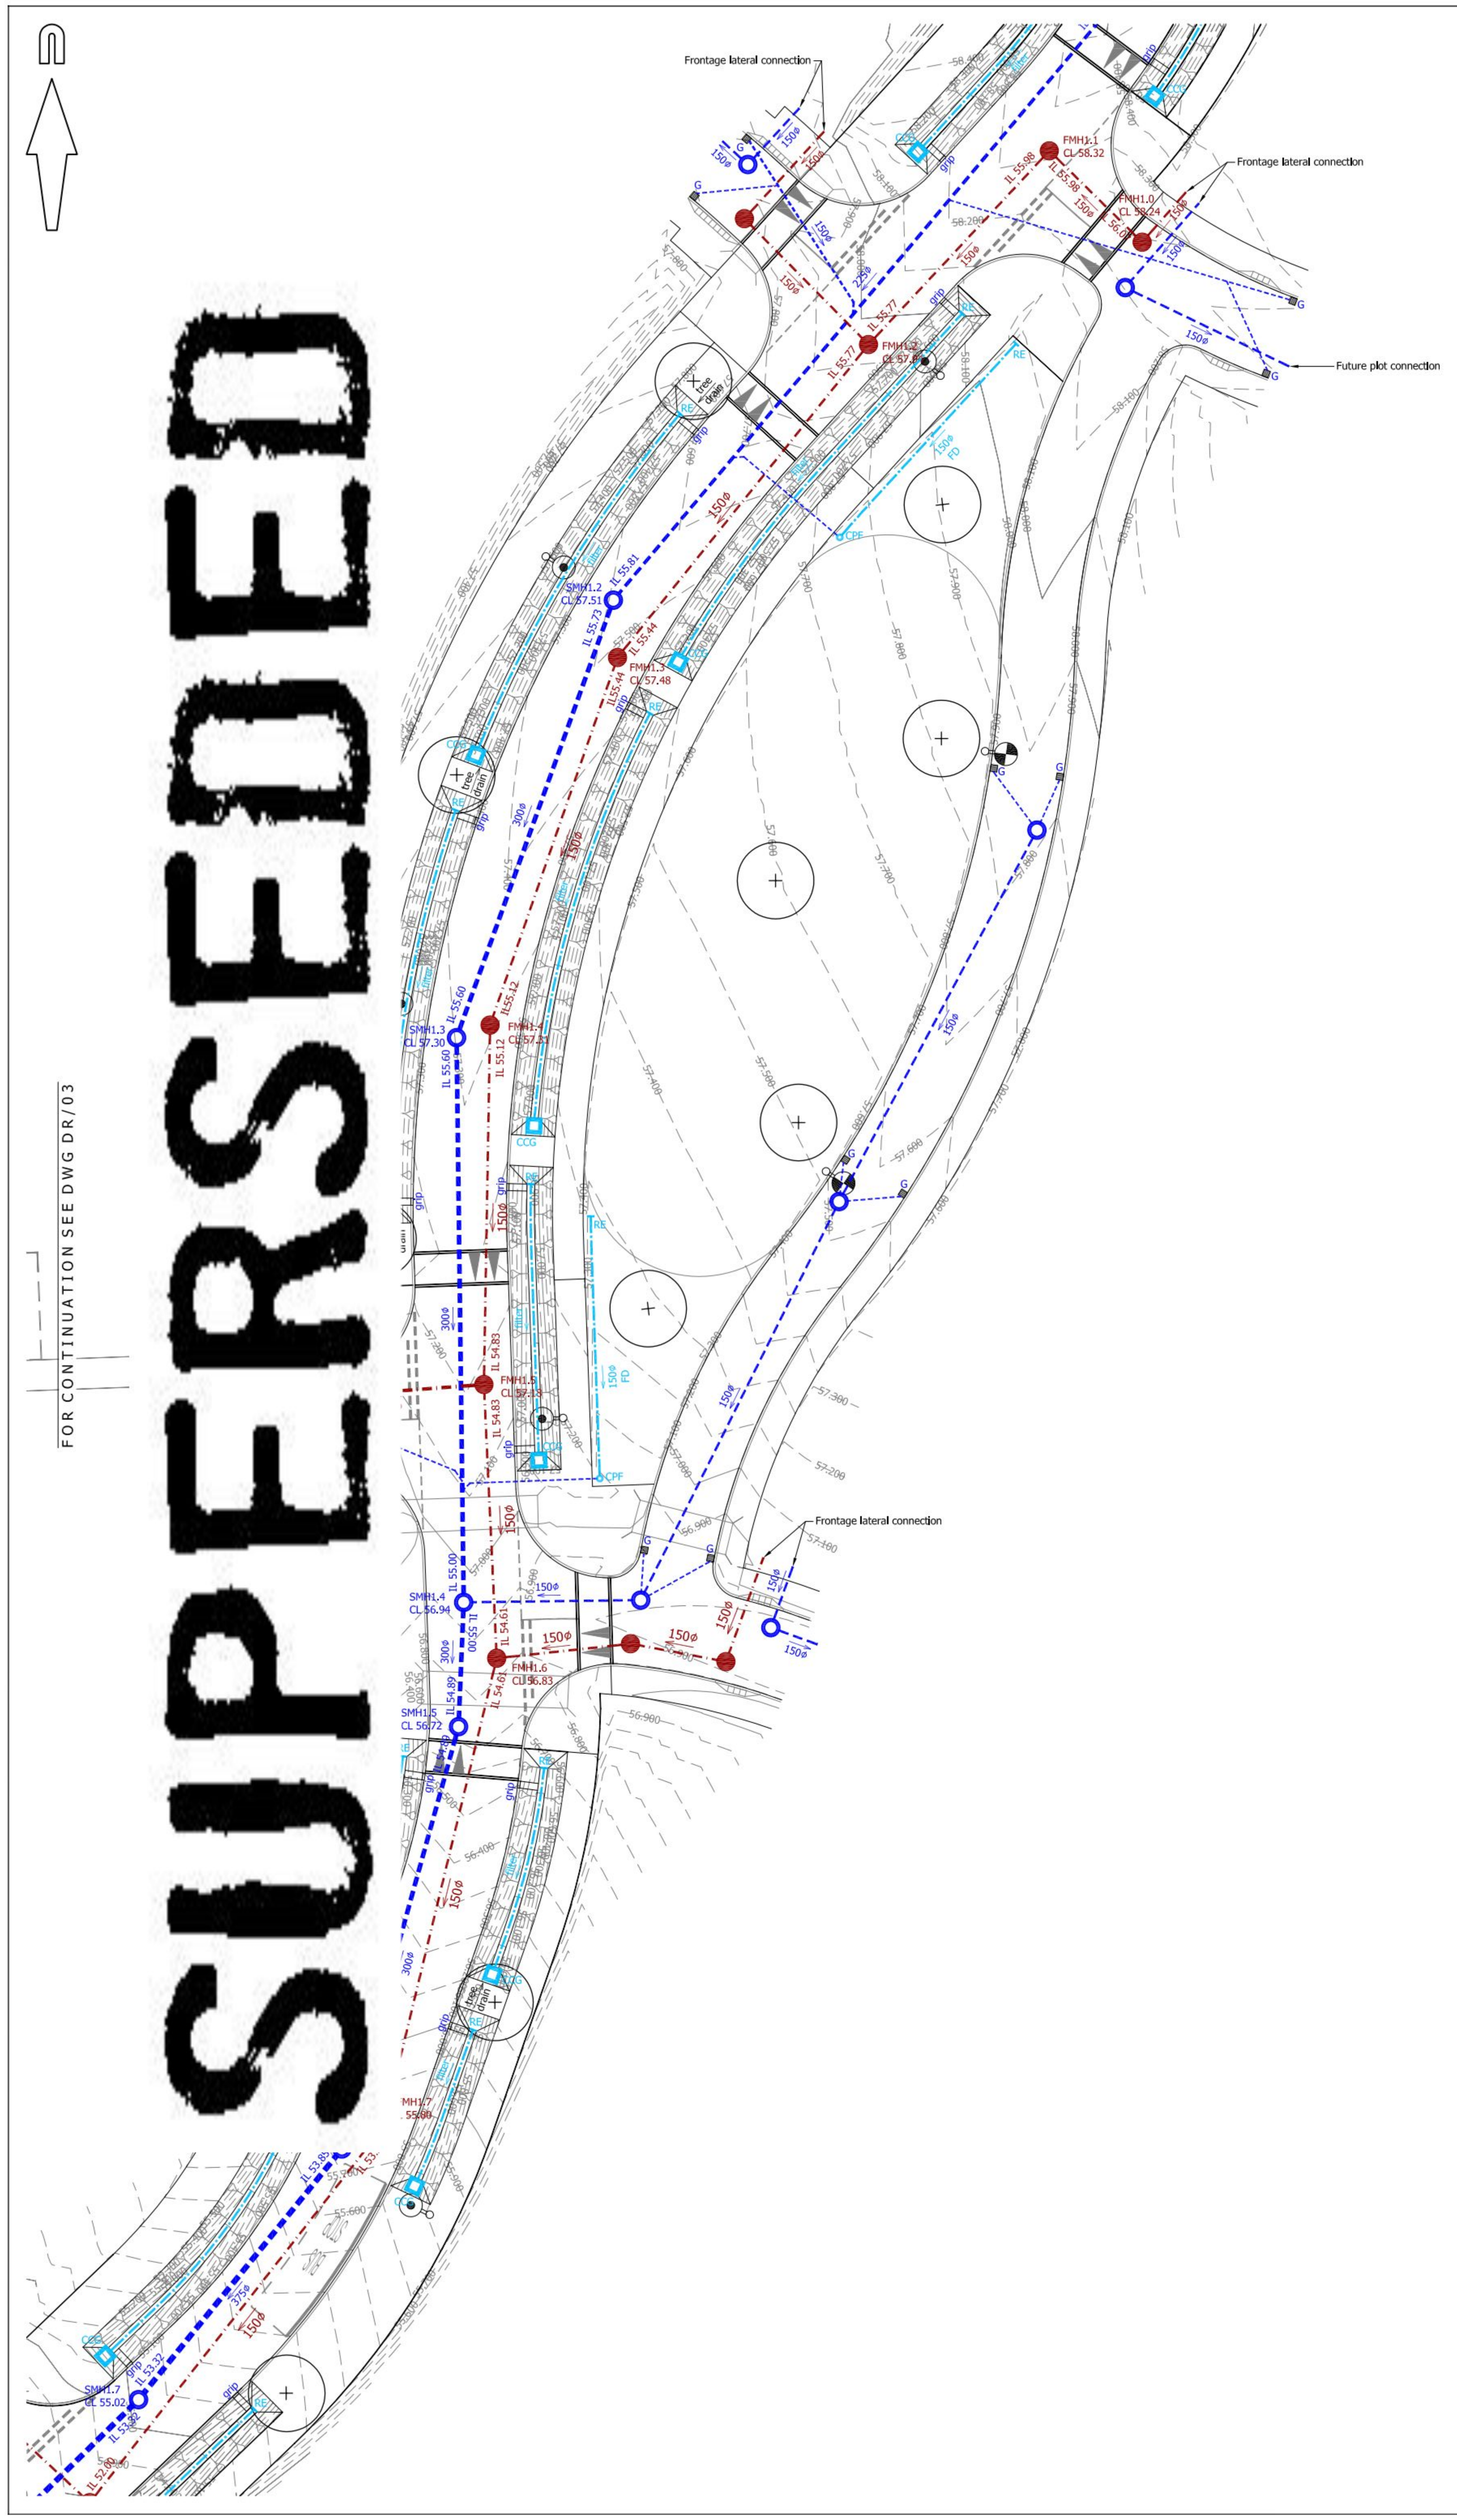

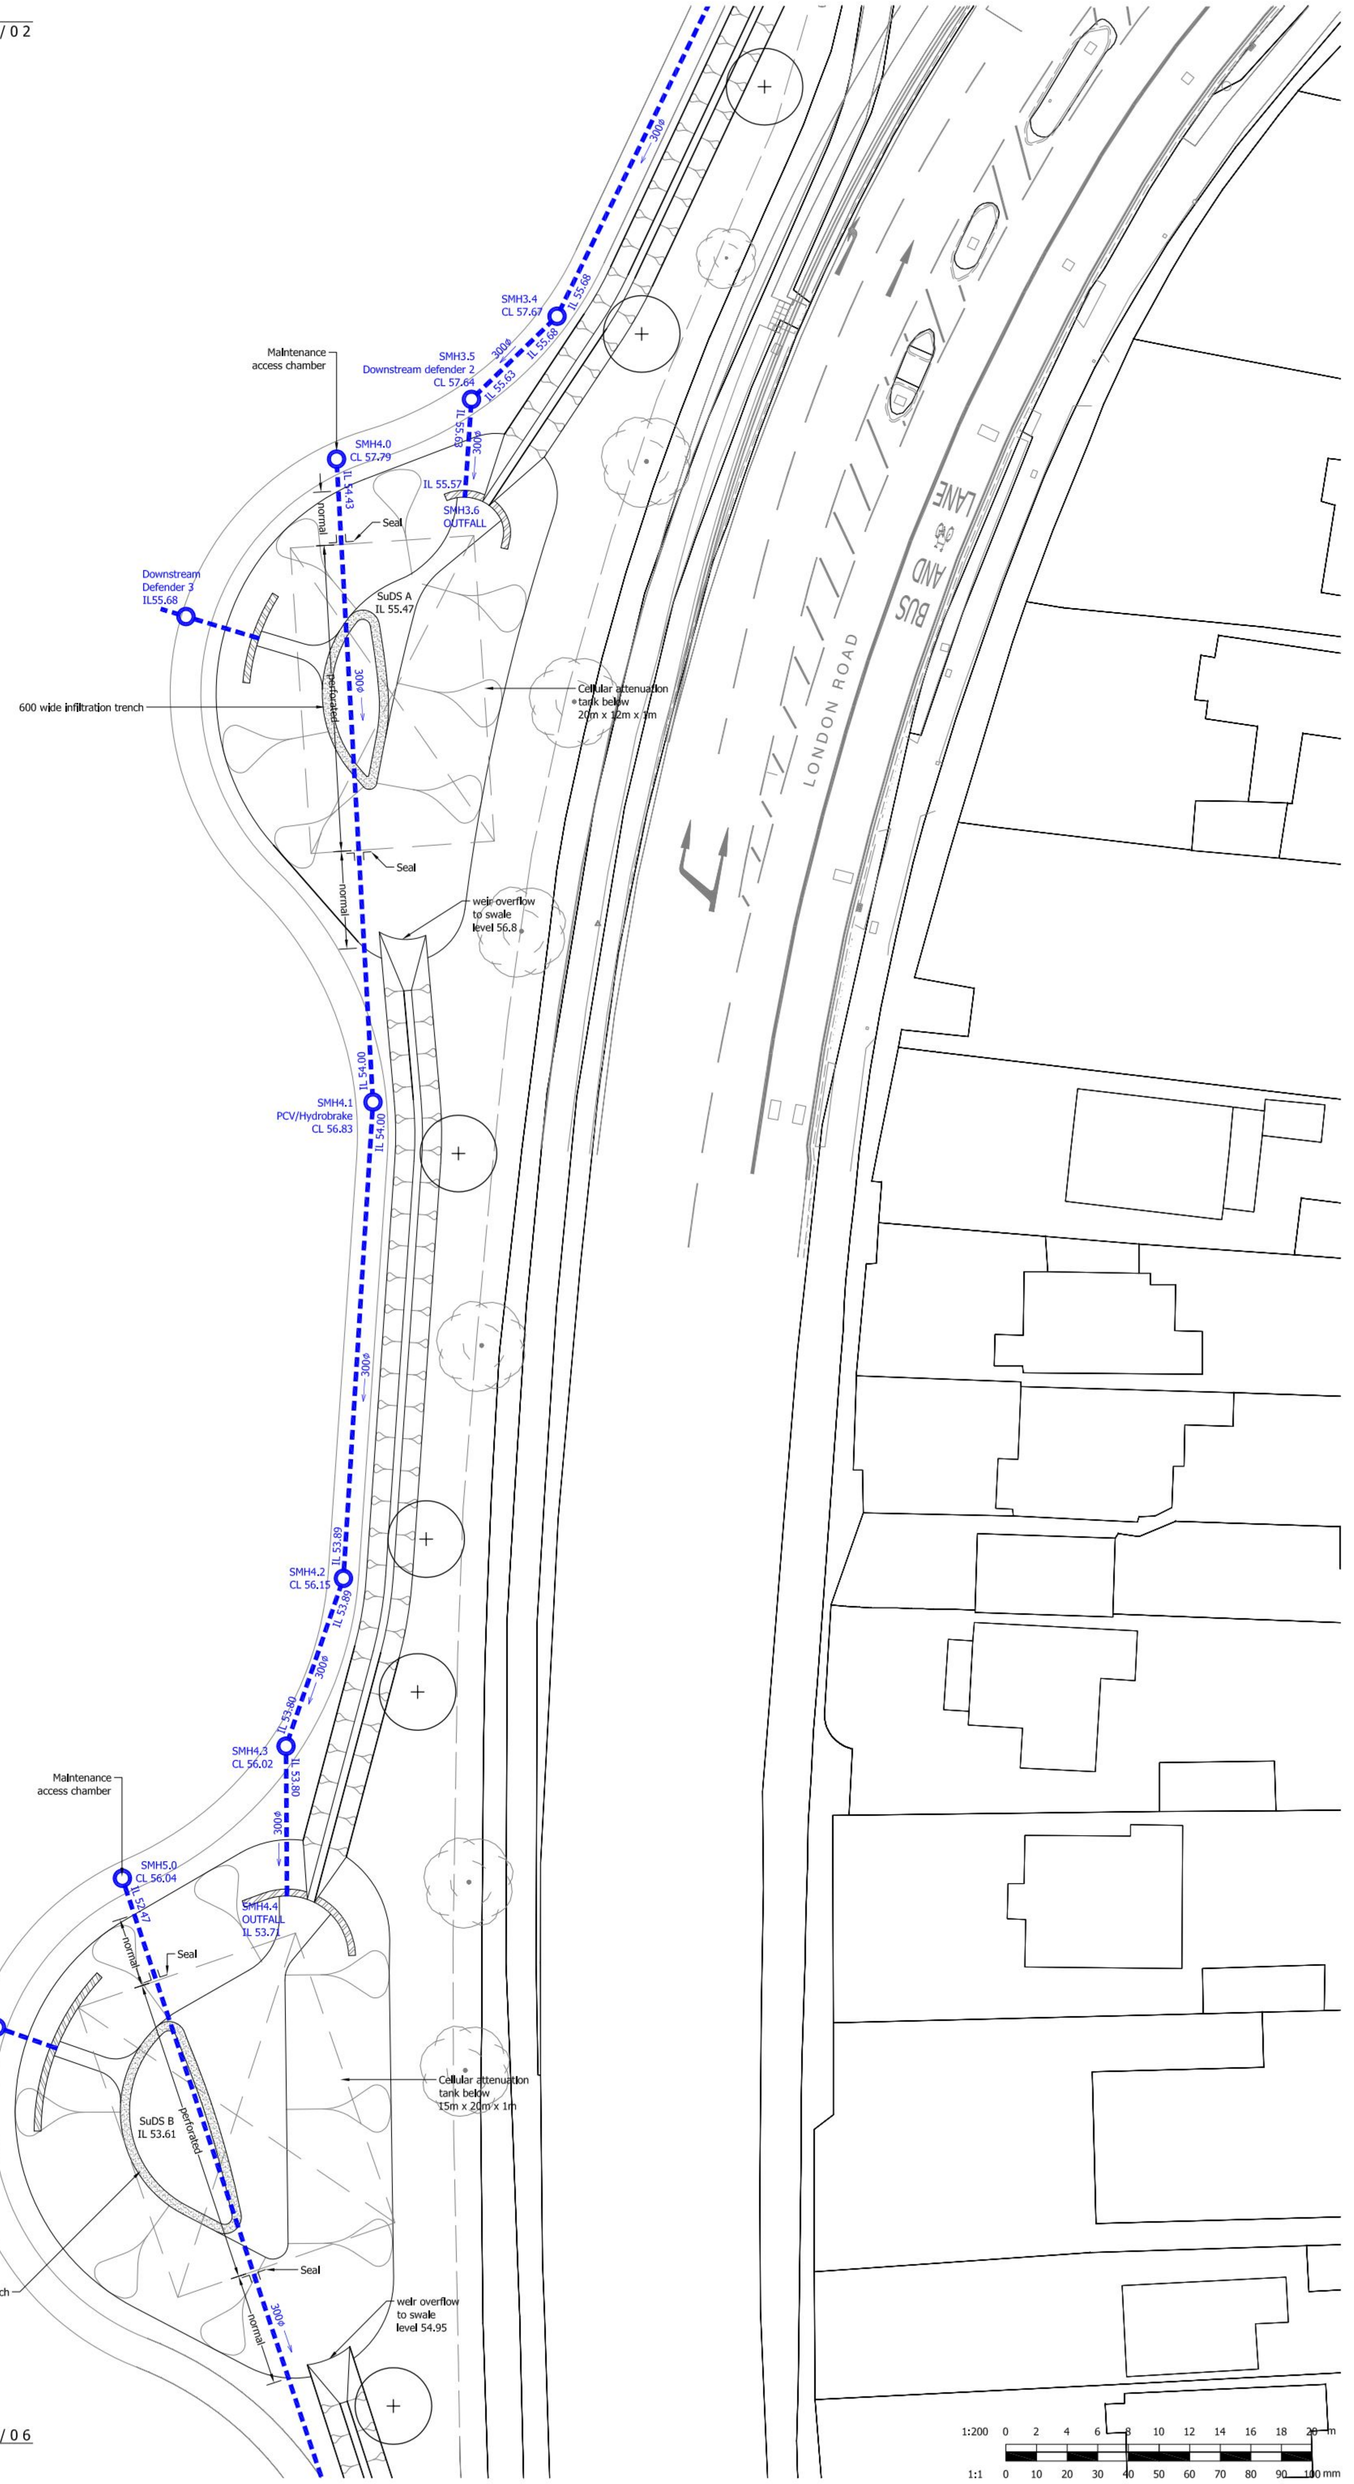

© Mayer Brown Limited Copyright. The drawings, information and data recorded in this document ("the Information") is the property of Mayer Brown. This document and the Information are solely for the use of the authorised recipient and this document may not be used, copied or reproduced in whole or part for any purposes other than which it was supplied by Mayer Brown. Mayer Brown makes no representation, undertakes no duty and accepts no responsibilities to any third party who may use or rely upon this document or the Information.

A0 ORIGINAL

© Crown copyright, all rights reserved. 2012. Licence number 100002189.

KEY:

- ADOPTABLE SURFACE WATER MANHOLE
- ADOPTABLE SURFACE WATER SEWER
- SURFACE WATER GULLY AND GULLY LEAD
- ADOPTABLE SURFACE WATER CATCHPIT (CP)
- SURFACE WATER COMBINED CATCHPIT GULLY (CCG)
- SURFACE WATER FILTER DRAIN (FD)
- SURFACE WATER FILTER DRAIN CATCHPIT (CPF)
- SURFACE WATER RODDING EYE (RE)
- ADOPTABLE FOUL WATER MANHOLE
- ADOPTABLE FOUL WATER SEWER

Notes:

1. Sewer arrangements subject to SSE approval under S104 of the Water Industry Act.

2. Highway drainage subject to Hampshire County Council approval under S38 of the Highways Act.

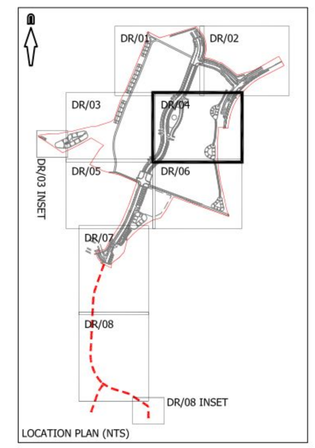

Berewood
HAMPSHIRE

FOR APPROVAL
NOT FOR CONSTRUCTION

rev.	amendment	checked	date
A	Drawing amended to 1:200. (HJ)	PAS	25/02/2013

mayer brown
Mayer Brown Limited Lion House
Orfental Road Walbg Surrey GU22 8AR
Telephone 01483 750 508 Fax 01483 750 437
walkingoffice@mayerbrown.co.uk www.mayerbrown.co.uk

client: grainger plc — investing in homes since 1912

project: BEREWOOD, WATERLOOVILLE
PHASE 2 INFRASTRUCTURE

scale	1:200	drawn by	HJ	checked by	PAS
date	JANUARY 2013	cad file	DR_04_A.dwg		

title: PROPOSED DRAINAGE LAYOUT
SHEET 4 OF 8

drawing number	rev.
GTWVILLE6/DR/04	A

1:200 0 2 4 6 8 10 12 14 16 18 20 m
1:1 0 10 20 30 40 50 60 70 80 90 100 mm

FOR CONTINUATION SEE DWG DR/06