


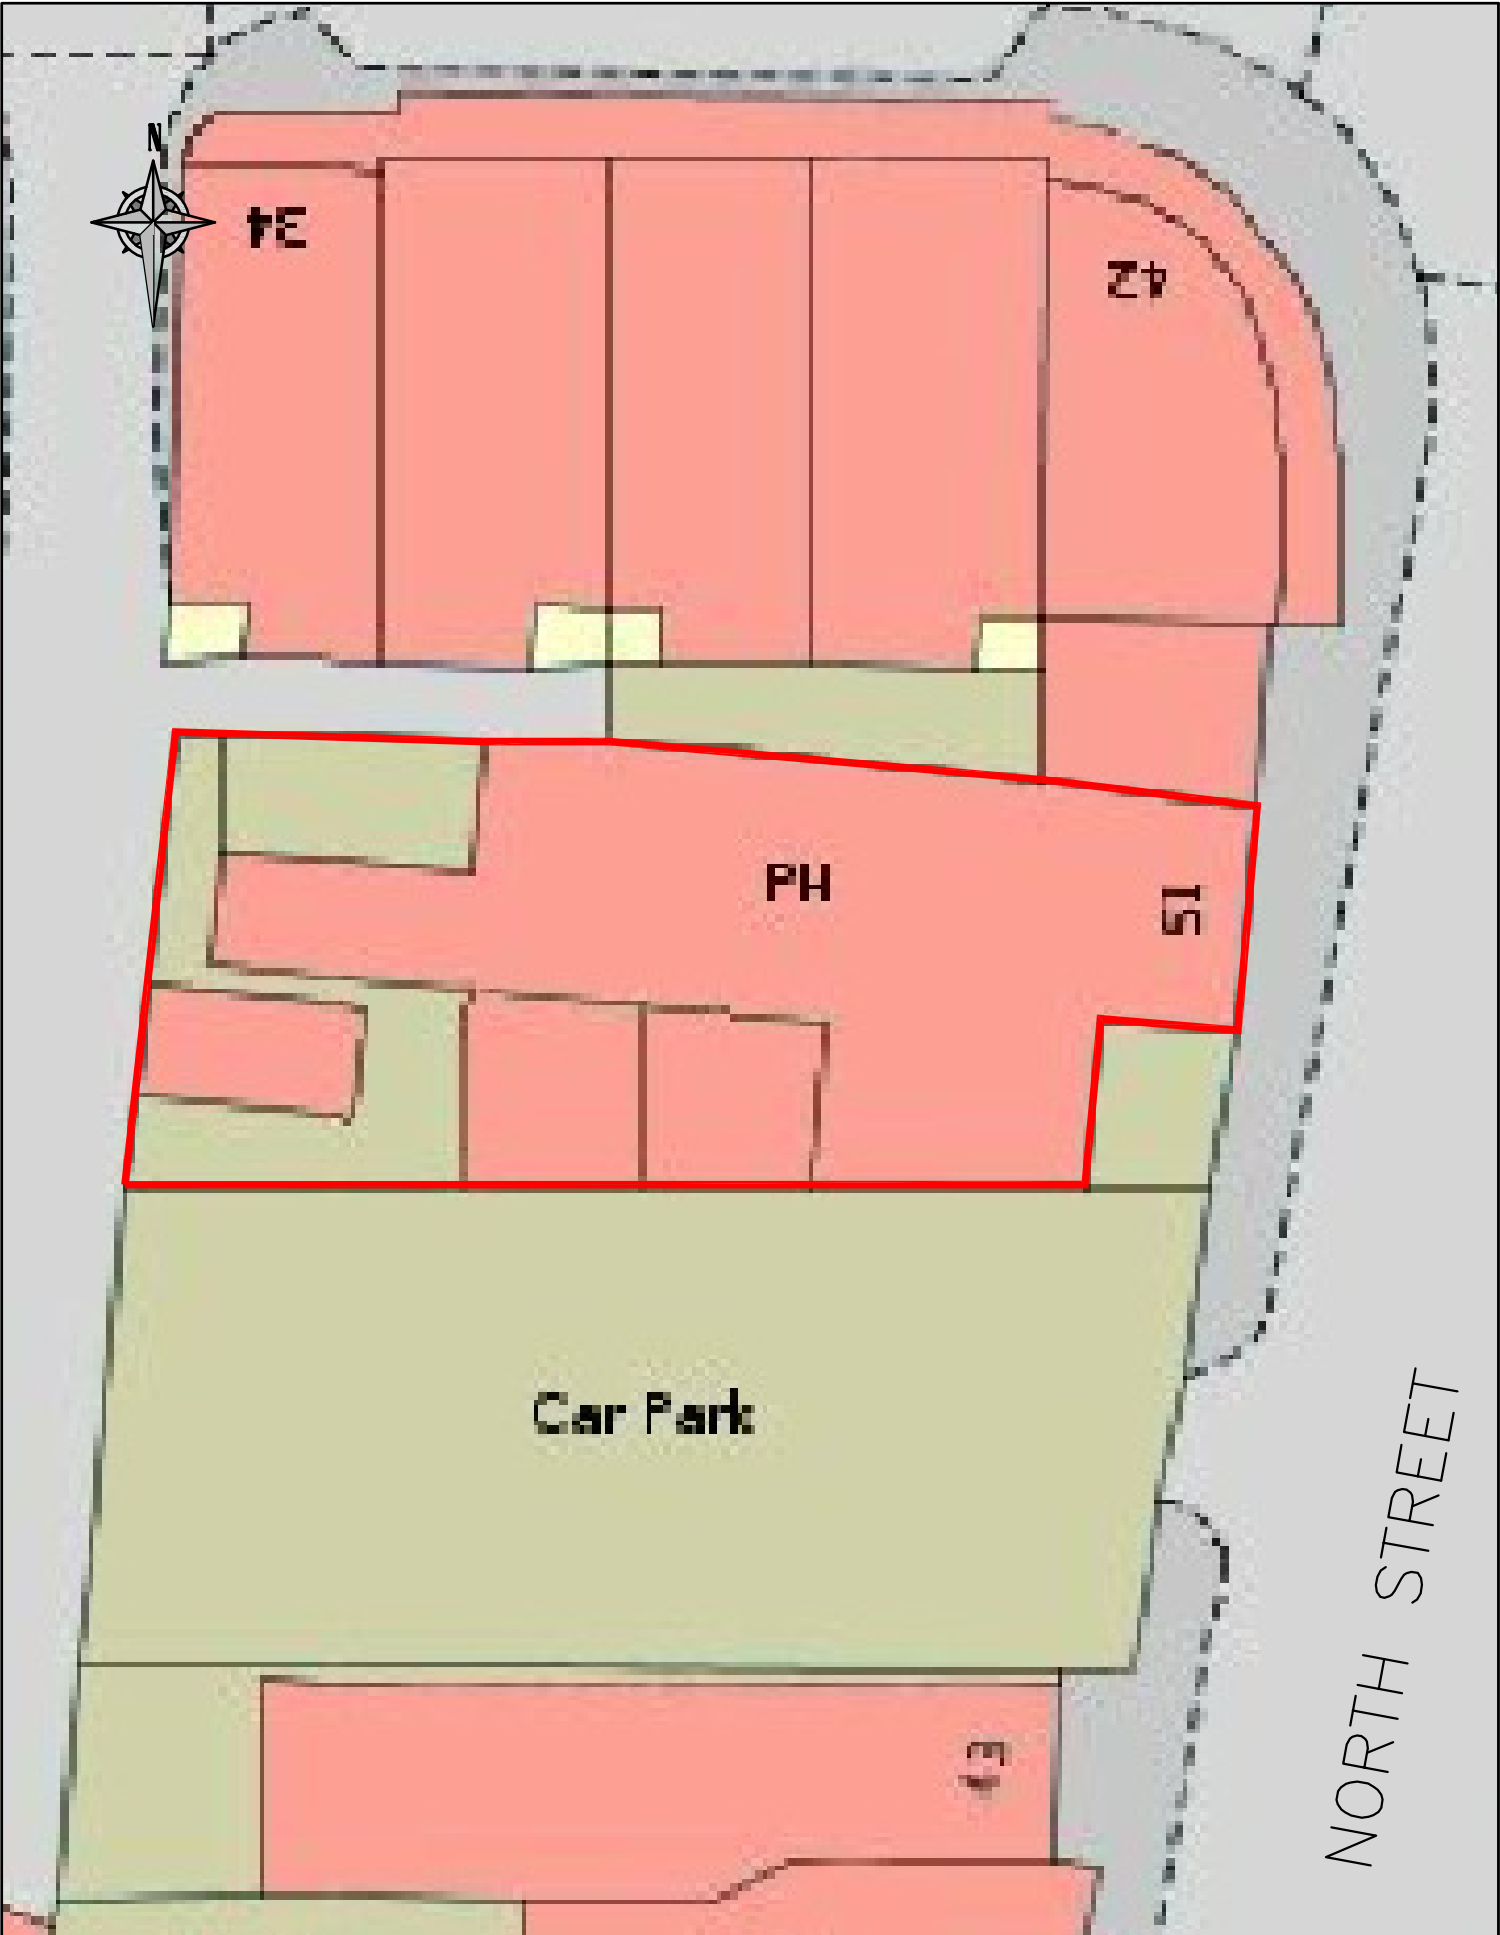

Location	Drawing Title	Drawing number	Rev
51 NORTH STREET HAVANT PO9 1PP	SITE BLOCK PLAN	SE/51NS/002	-
		Scale : 1 : 200	APR 2013