



EXISTING

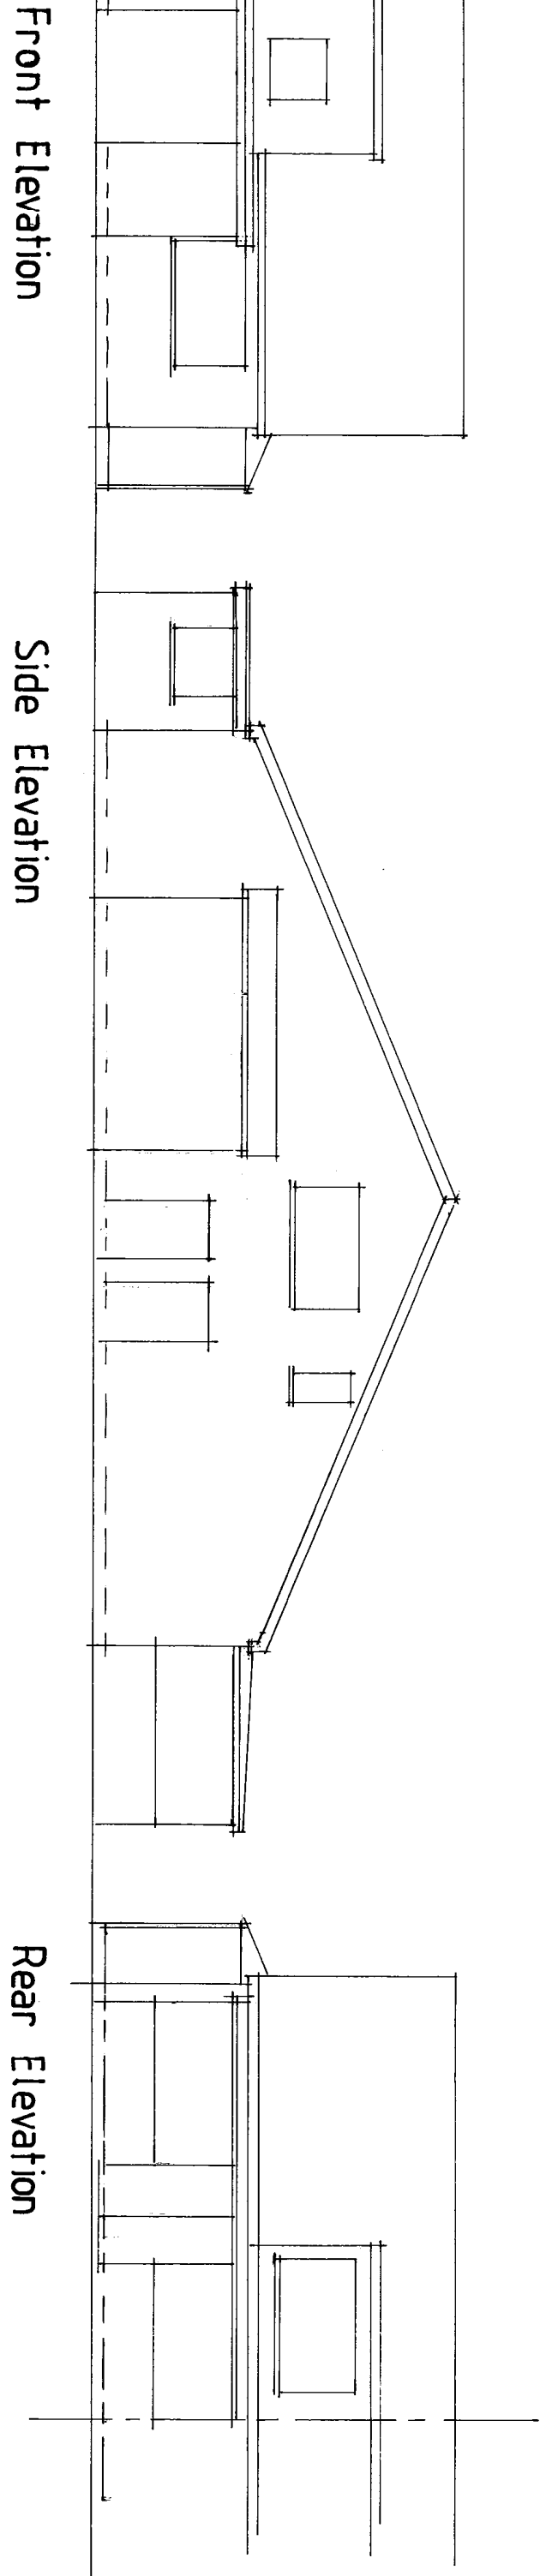

PROPOSED

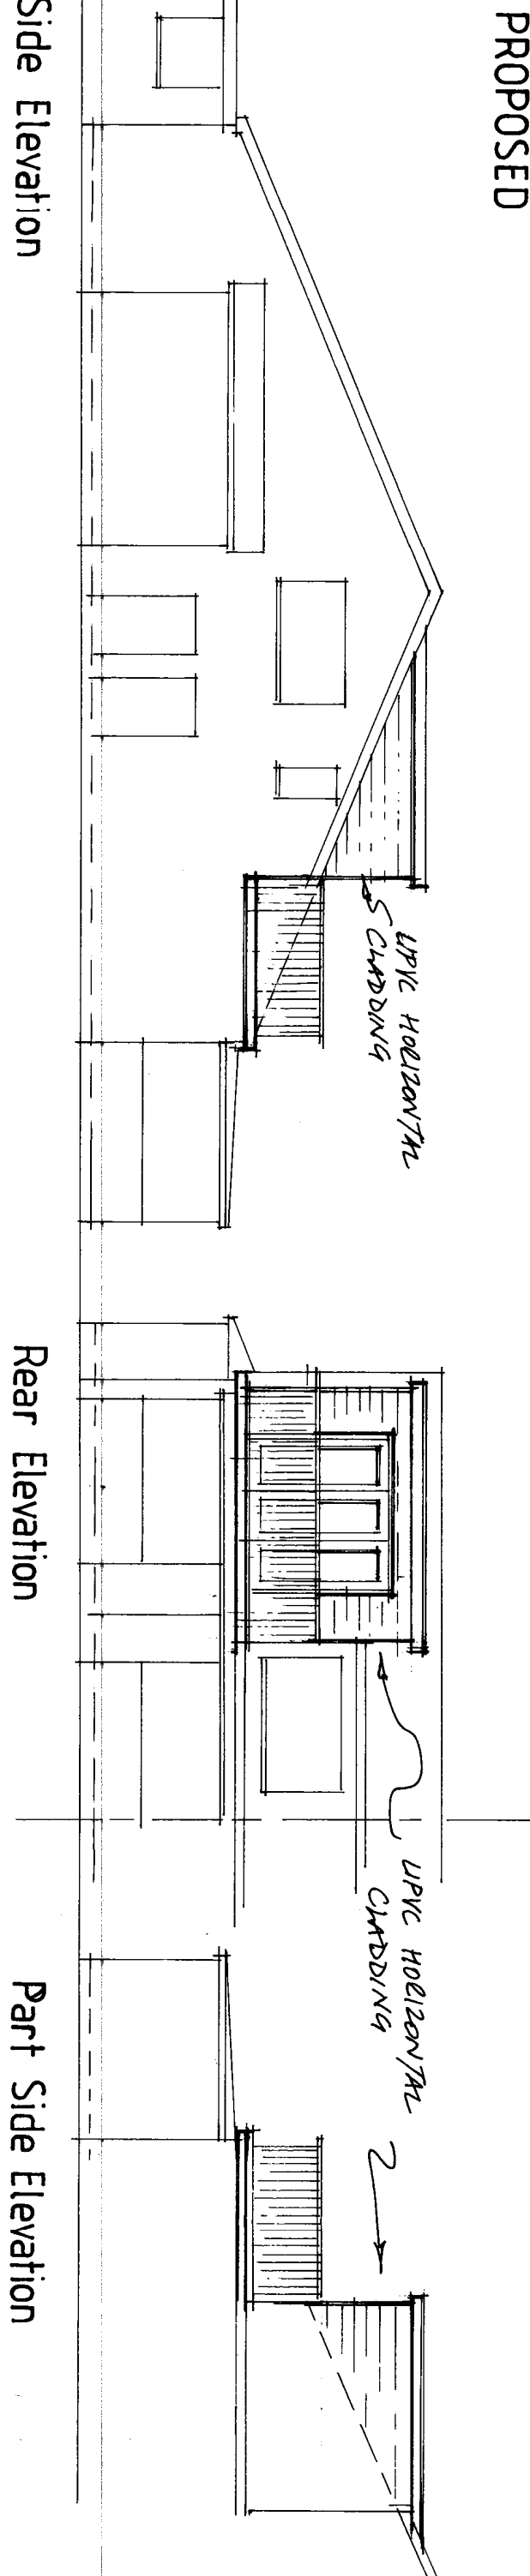

128 Southwood Road
Hayling Island
Scale 1:100
January 2014