



East Elevation House Only

1:100



SE1

South Elevation 1

1:100



West Elevation


1:100



NE 1

North Elevation


1:100

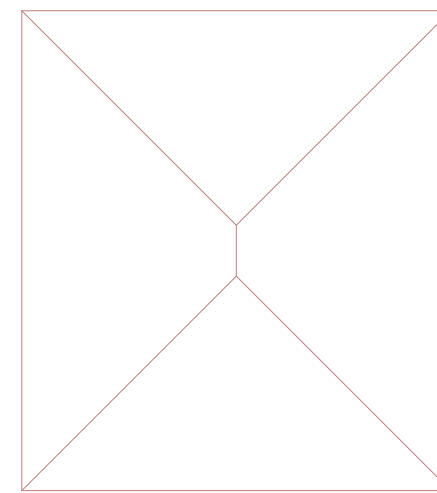

3.

Roof Plan


1:100

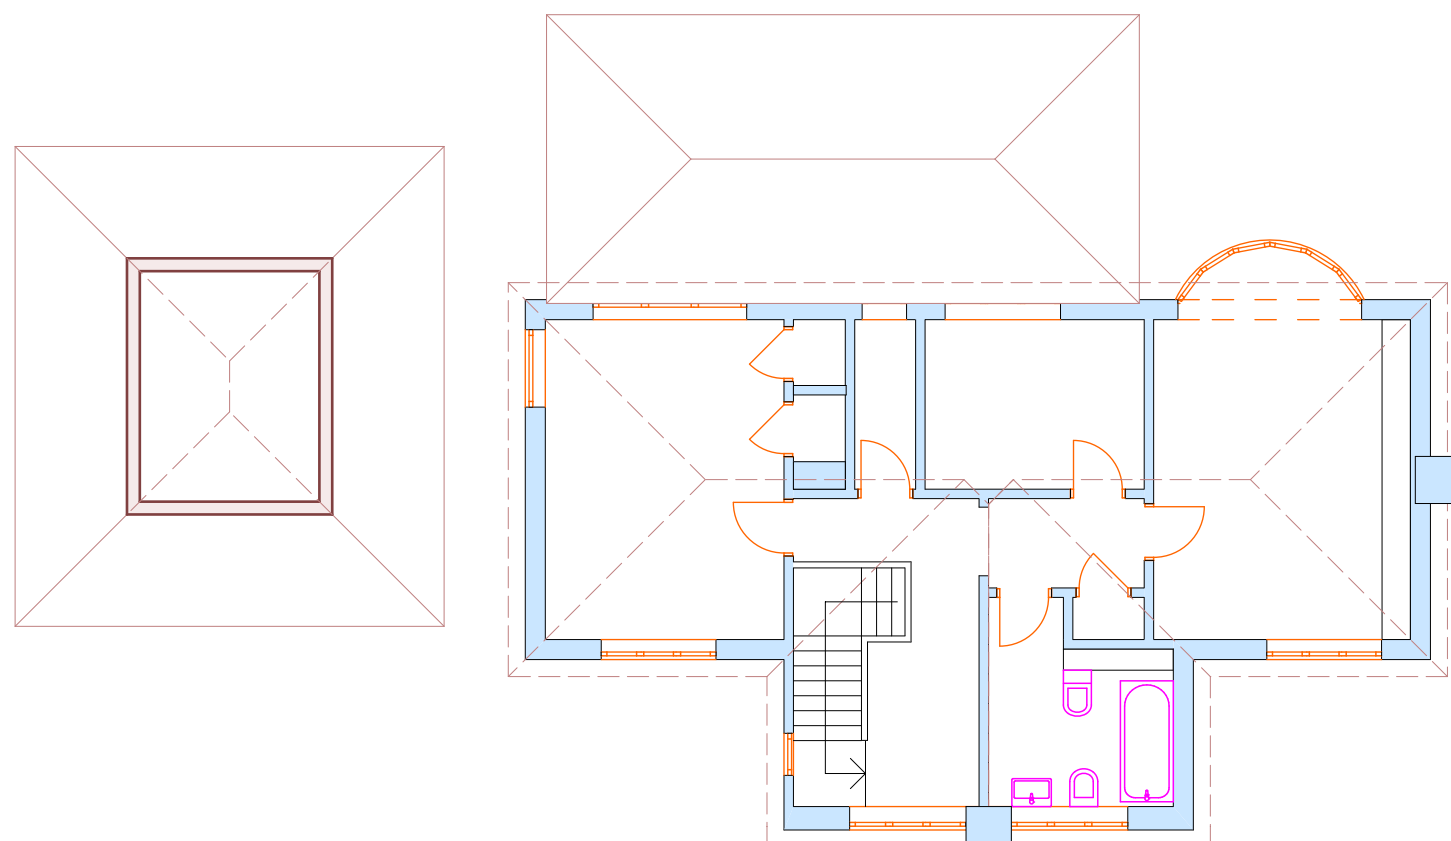

1.

First floor

1:100

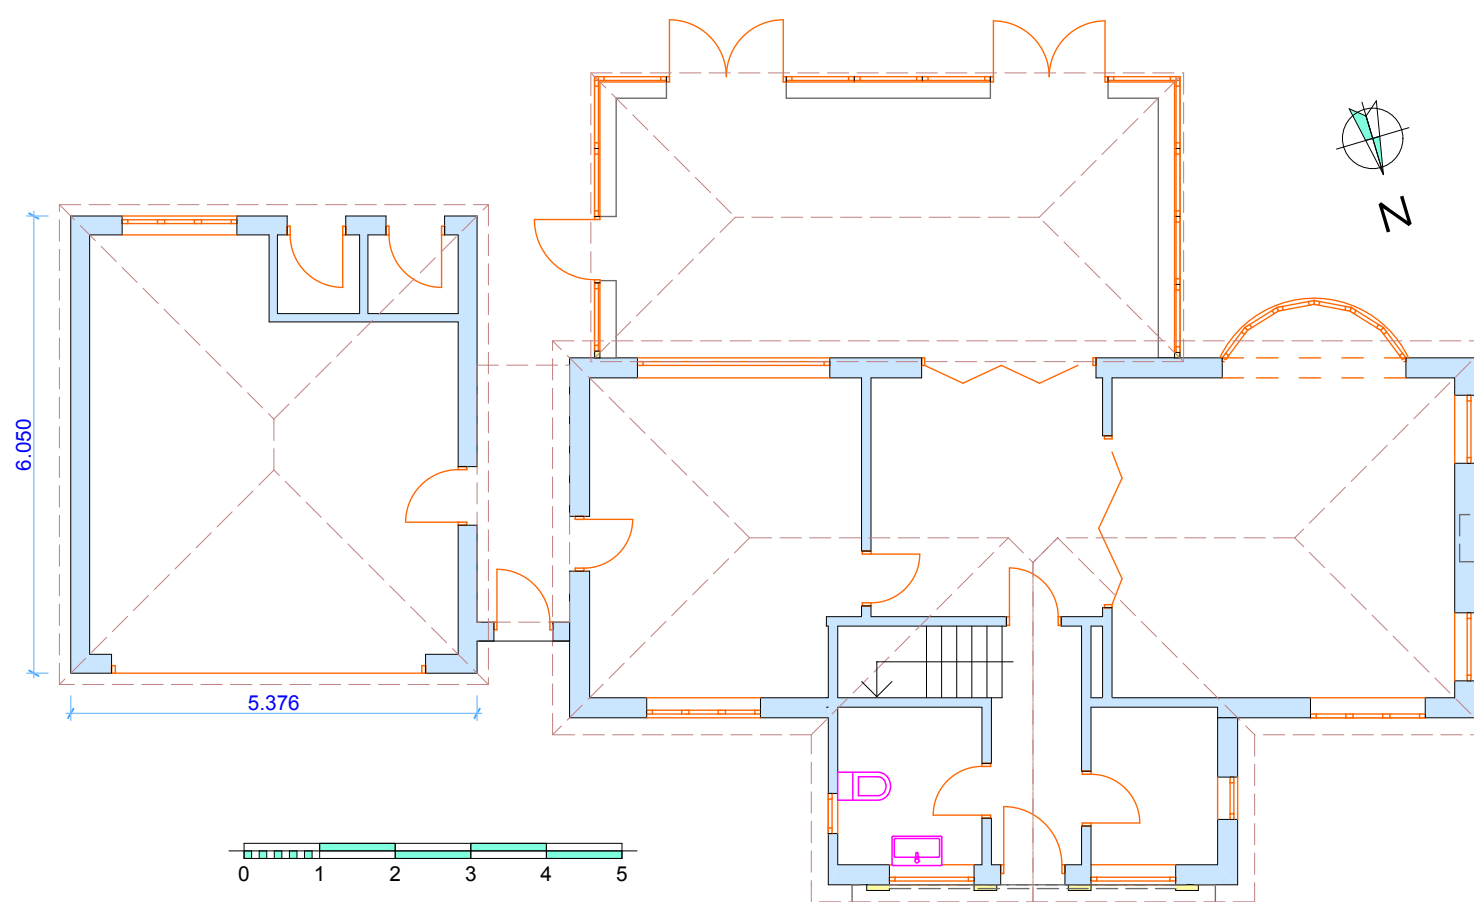

0.

Ground Floor

1:100



Mick Morris AADipl Architect
Waterlooville
Hants
74/PO7 7LB

Proposed Rear Extension and Internal Remodel

2A Emsworth Road
Havant
Hants
PO9 2SR

East Elevation House Only,
South Elevation 1, West
Elevation, First floor, Ground
Floor, North Elevation, Roof Plan

Drawing Status

Householder Planning

The original drawing print size is A2 in landscape
format

Drawing Scale

1:100

Layout ID

Status

Revision

P.04 2AER