


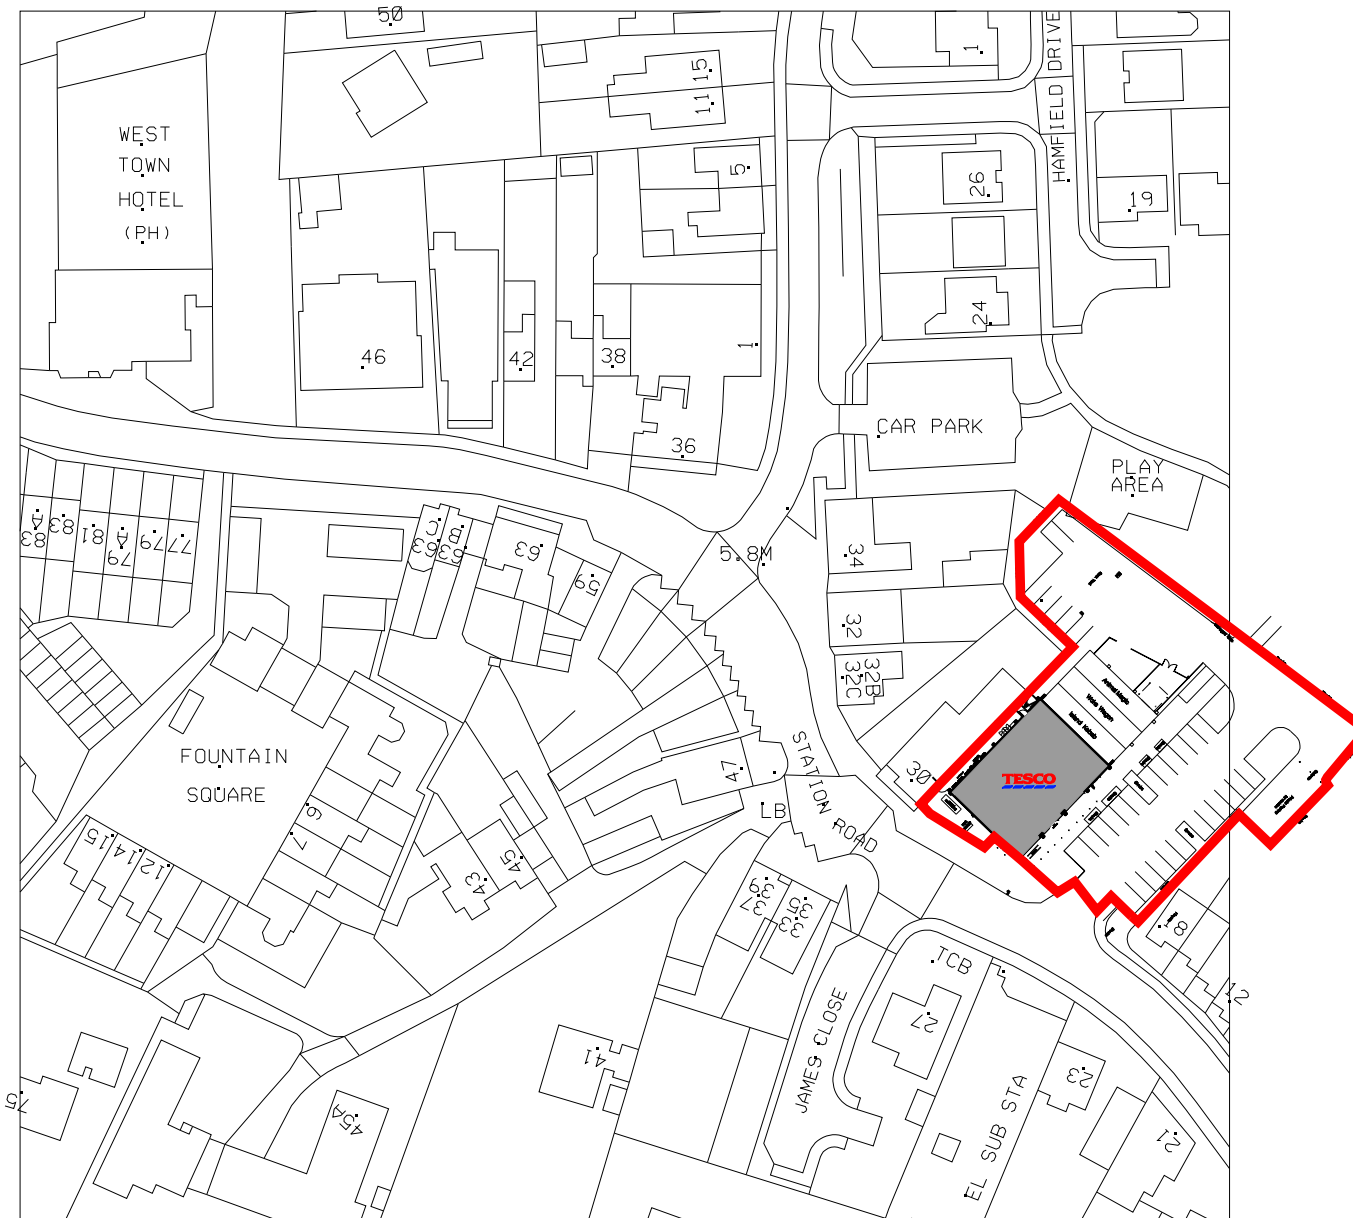

*CROWN COPYRIGHT. ALL RIGHTS RESERVED. LICENCE NO. 100019980

NOTES:
- ALL DIMENSIONS SHOULD NOT BE SCALED (EXCEPT FOR PLANNING PURPOSES). ALL DIMENSIONS SHOULD BE CHECKED ON SITE PRIOR TO COMMENCEMENT OF ANY WORKS.
- DRAWINGS SHOULD ONLY BE USED FOR THE PURPOSE OF THEIR INTENDED WORKS. DRAWINGS ARE NOT TO BE USED FOR ALTERNATIVE WORKS.
- NORDEN CAN NOT ACCEPT RESPONSIBILITY FOR ANY DAMAGE TO COMPUTER SYSTEMS WHICH MAY RESULT FROM VIRUSES THAT MAY BE CONTAINED WITHIN OUR DATA PROVIDED.

REV.	AMENDMENTS	DATE
		
0	SCALE 1:50	2m
0	SCALE 1:100	4m
0	SCALE 1:200	8m
0	SCALE 1:500	20m
0	SCALE 1:1250	50m
		
PROJECT 2609 HAYLING ISLAND HAVANT EXPRESS		
DESCRIPTION EXISTING LOCATION PLAN		
DRAWING No. 2609sp##.dgn		
PHASE		ISSUE ##
SCALE		DATE
1:1250@A4		01.06.2013
PLANNER		GLEN FRANKLIN
		
STORE PLANNING		
TESCO STORES LIMITED STORE PLANNING DEPARTMENT PROPERTY SERVICES P.O. BOX 400, GIFFORD BUILDING SHIRE PARK WELWYN GARDEN CITY, HERTS. AL7 1GA TELEPHONE: 07007 308150 THE COPYRIGHT AND ALL OTHER RIGHTS IN THIS DRAWING RESIDE IN AND ARE THE SOLE PROPERTY OF NORDEN PLANNING LTD. NO PART OF THIS DRAWING OR ANY REPRODUCTION THEREOF MAY BE REPRODUCED OR TRANSMITTED IN ANY FORM OR BY ANY MEANS, ELECTRONIC OR MECHANICAL, INCLUDING PHOTOCOPYING, RECORDING, OR BY ANY INFORMATION STORAGE AND RETRIEVAL SYSTEM, WITHOUT PERMISSION IN WRITING FROM THE OWNER OF THIS DRAWING.		