



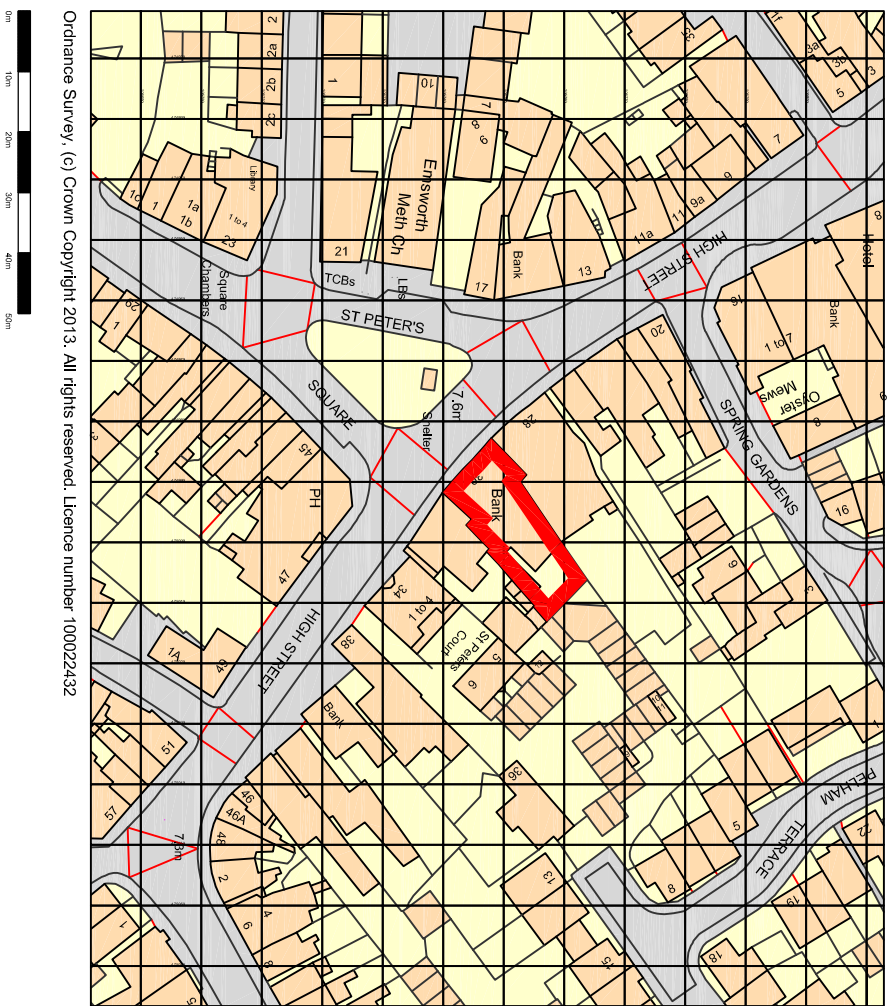

Location Plan - 1:1250 @ A1

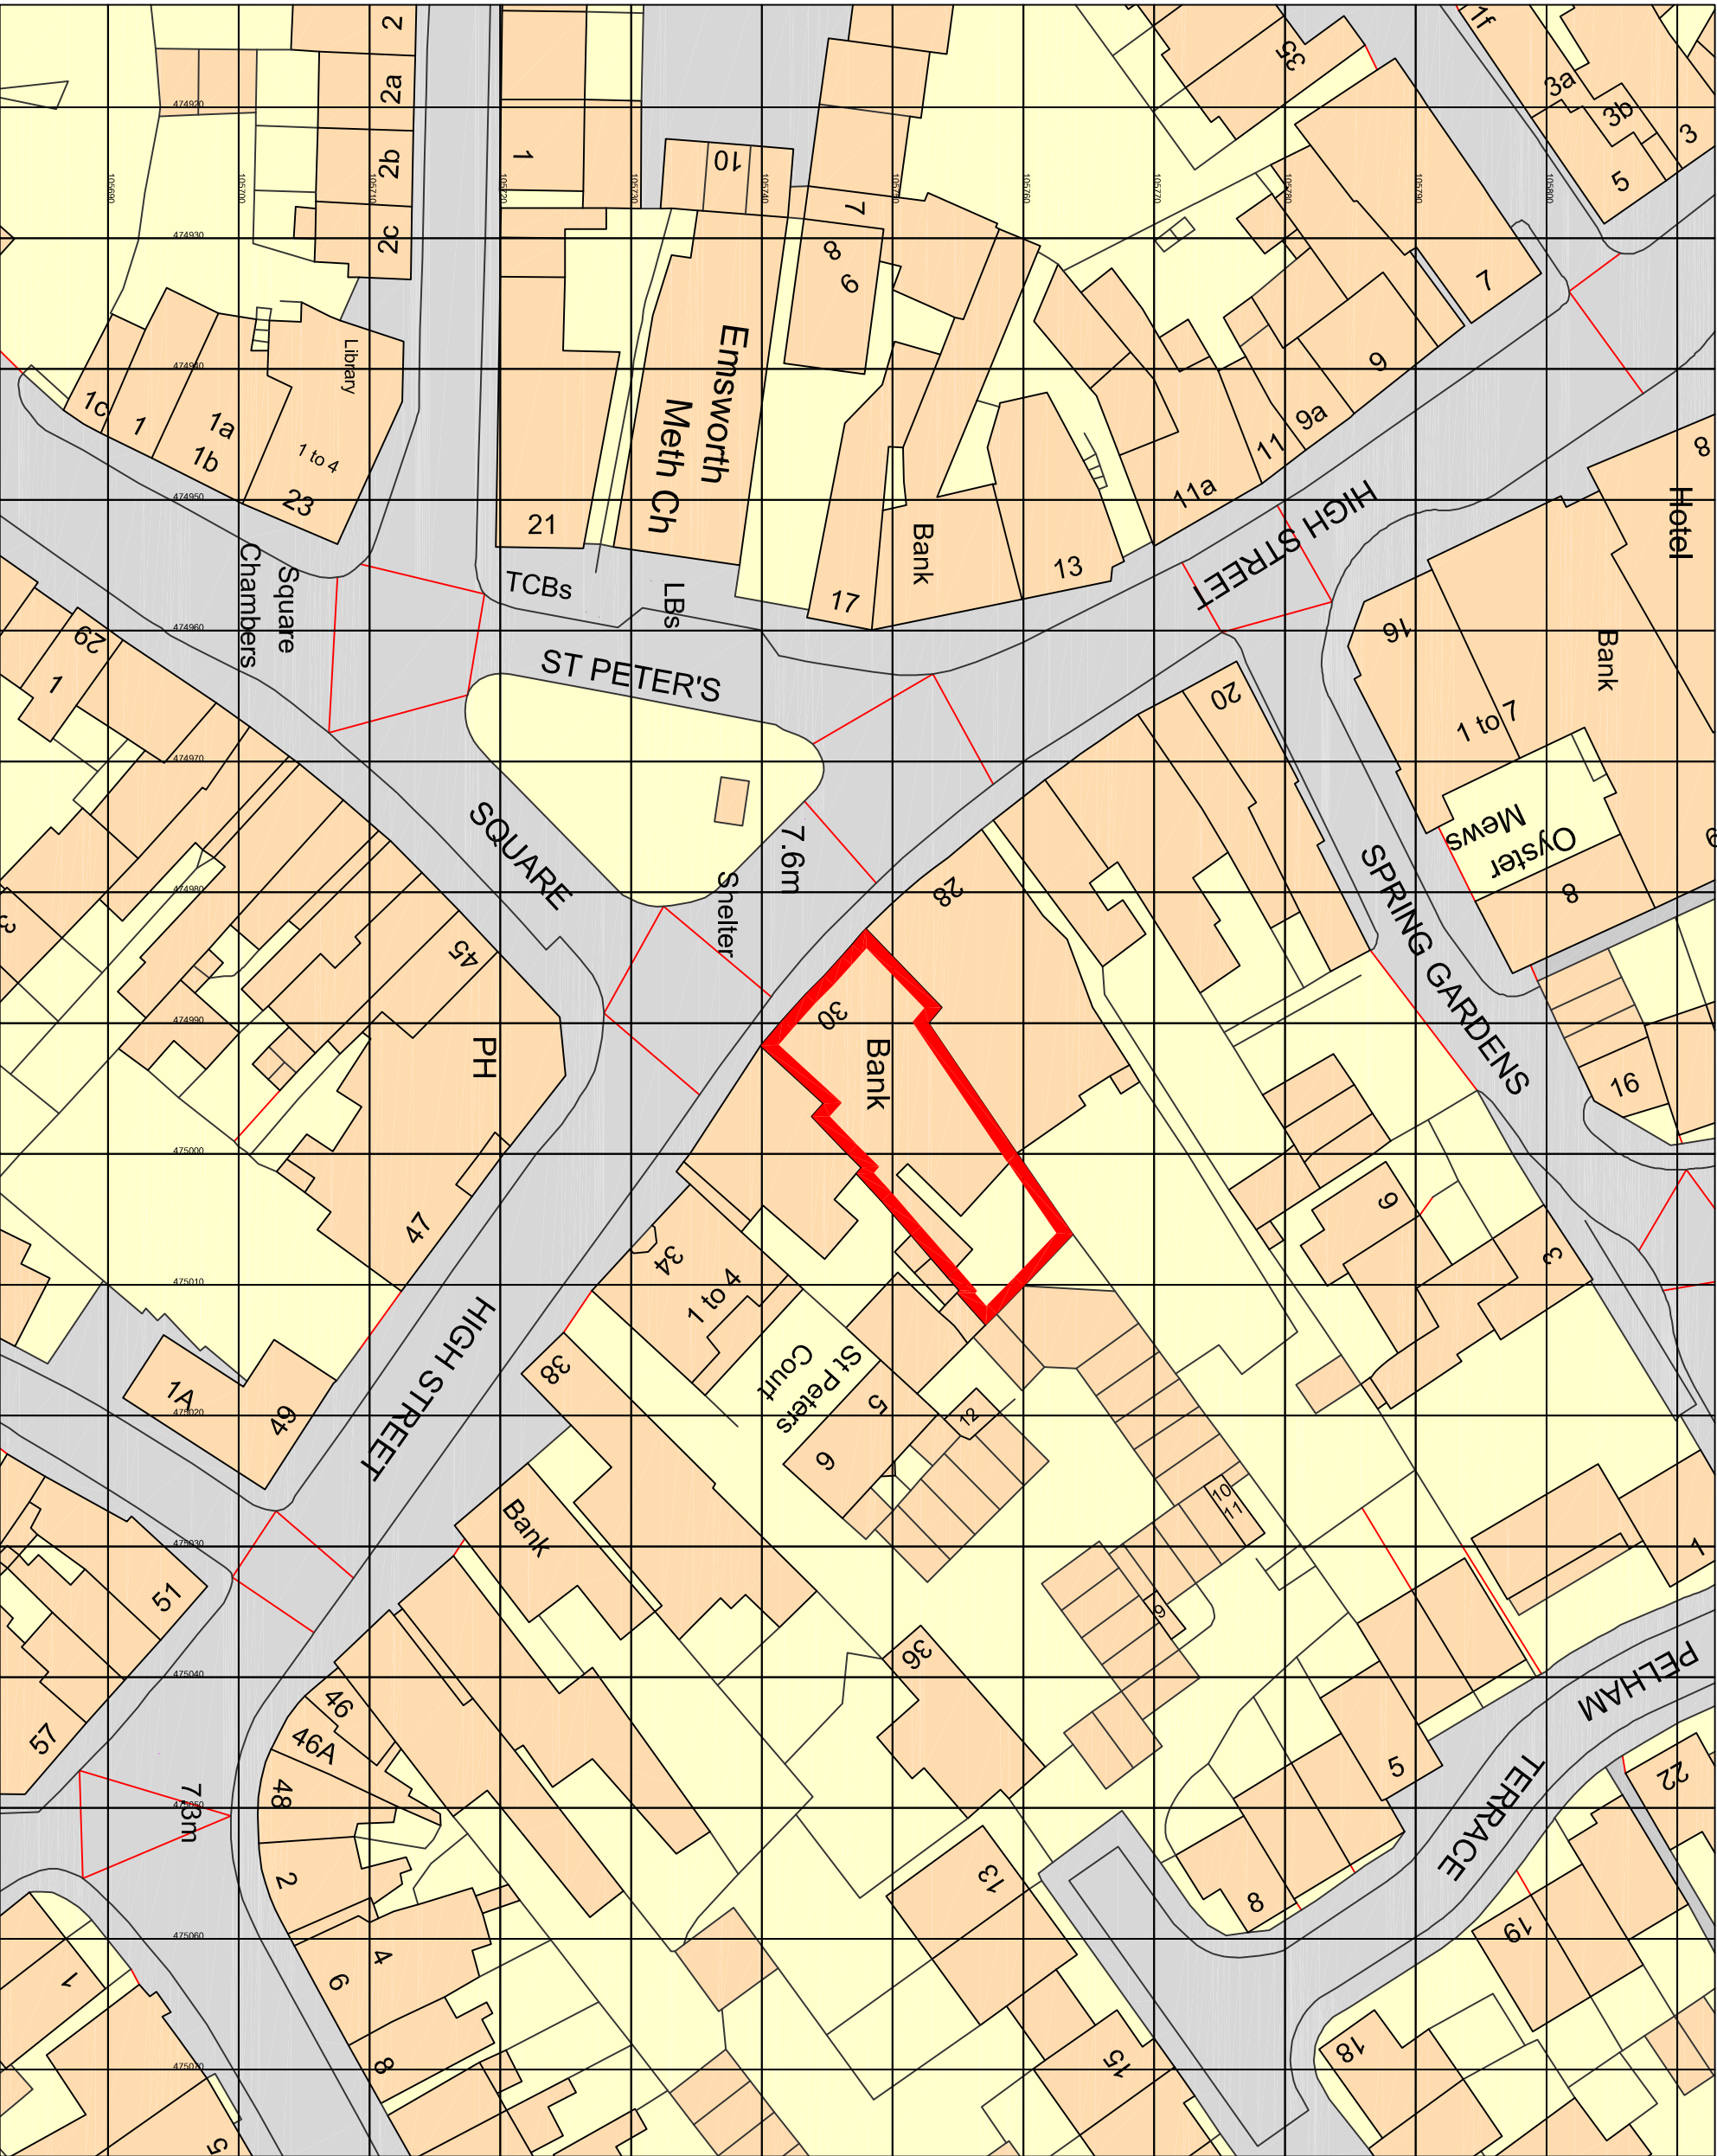

Location Plan - 1:500 @ A1



Location Plan - 1:500 @ A1



Branch Location

PROJECT	
LBG Emsworth	
MAIN CONTRACTOR	ISG
CONTACT	JOB #
DESIGN ARCHITECT	
CLIENT ARCHITECT	
DRAWN BY	CHECKED BY
SCALE	DATE
As Shown	

SITE ADDRESS	
LBG Emsworth, 30 High Street, Emsworth, Hampshire, PO10 7AN	

PERMITS No.	PROJECT No.
-------------	-------------

TITLE	
LBG Emsworth Location Plan	

DRAWING	
50323900-DOC-001-Location Plan	

REV	DATE	DRAWN	COMMENTS
-----	------	-------	----------

-	00/00/0000	- / -	-
---	------------	-------	---