# PERMIT

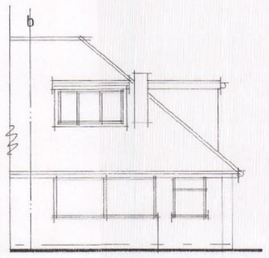


existing front elevation



existing side elevation

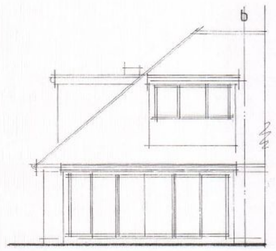


existing rear elevation

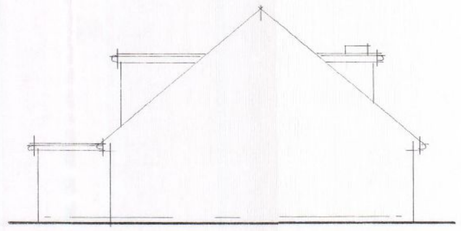

existing side elevation

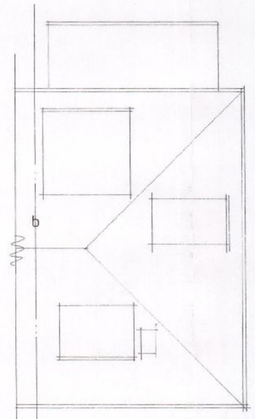


existing roof plan

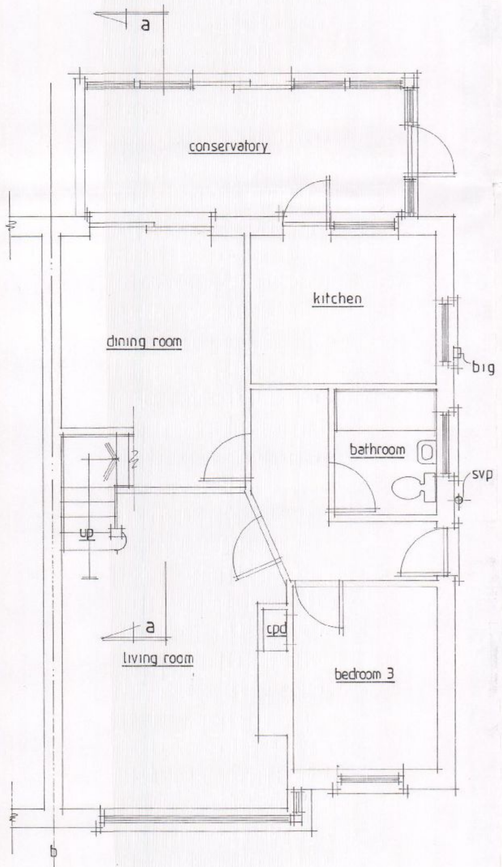


existing ground floor plan

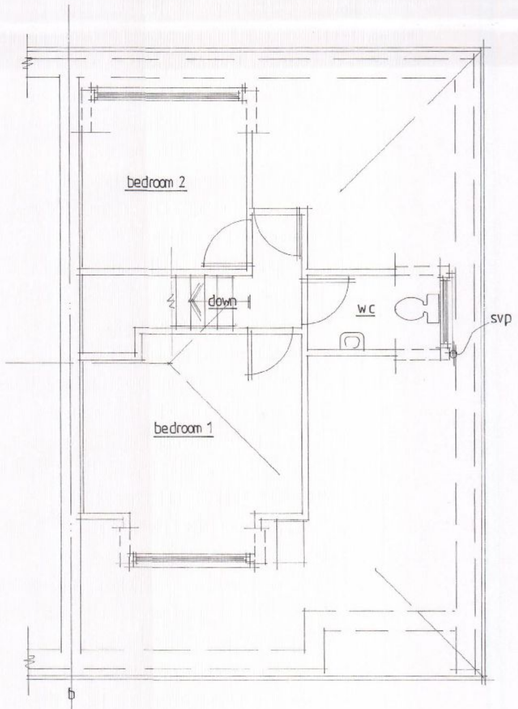


existing first floor plan

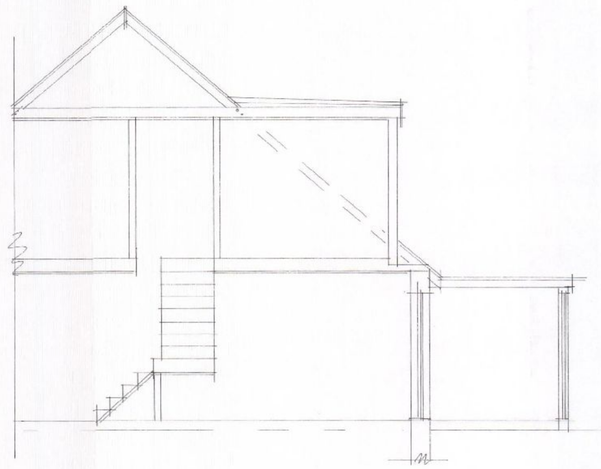

section aa

HAVANT BOROUGH COUNCIL
07 FEB 2012
RECEIVED

| | | |
|---|---|---|
| A | | |
| | Date | Revision |

© copyright

THORNS-YOUNG
ARCHITECTURAL

THORNS-YOUNG LTD.
232 London Road, North End, Portsmouth. PO2 9JG
Tel: (023) 9267 2883 Fax: (023) 9266 3457

Client
mr & mrs day

Job Title
21 the thicket
widley
waterlooville

Drawing Title
existing floor plans, section, elevations & roof plan.

Scale 1:100 , 1:50 : at A1

Date jan 2012 | Drawn by sa

Drg. No. 5008·12·1. | Rev.

MERCURY GRAPHICS 537451