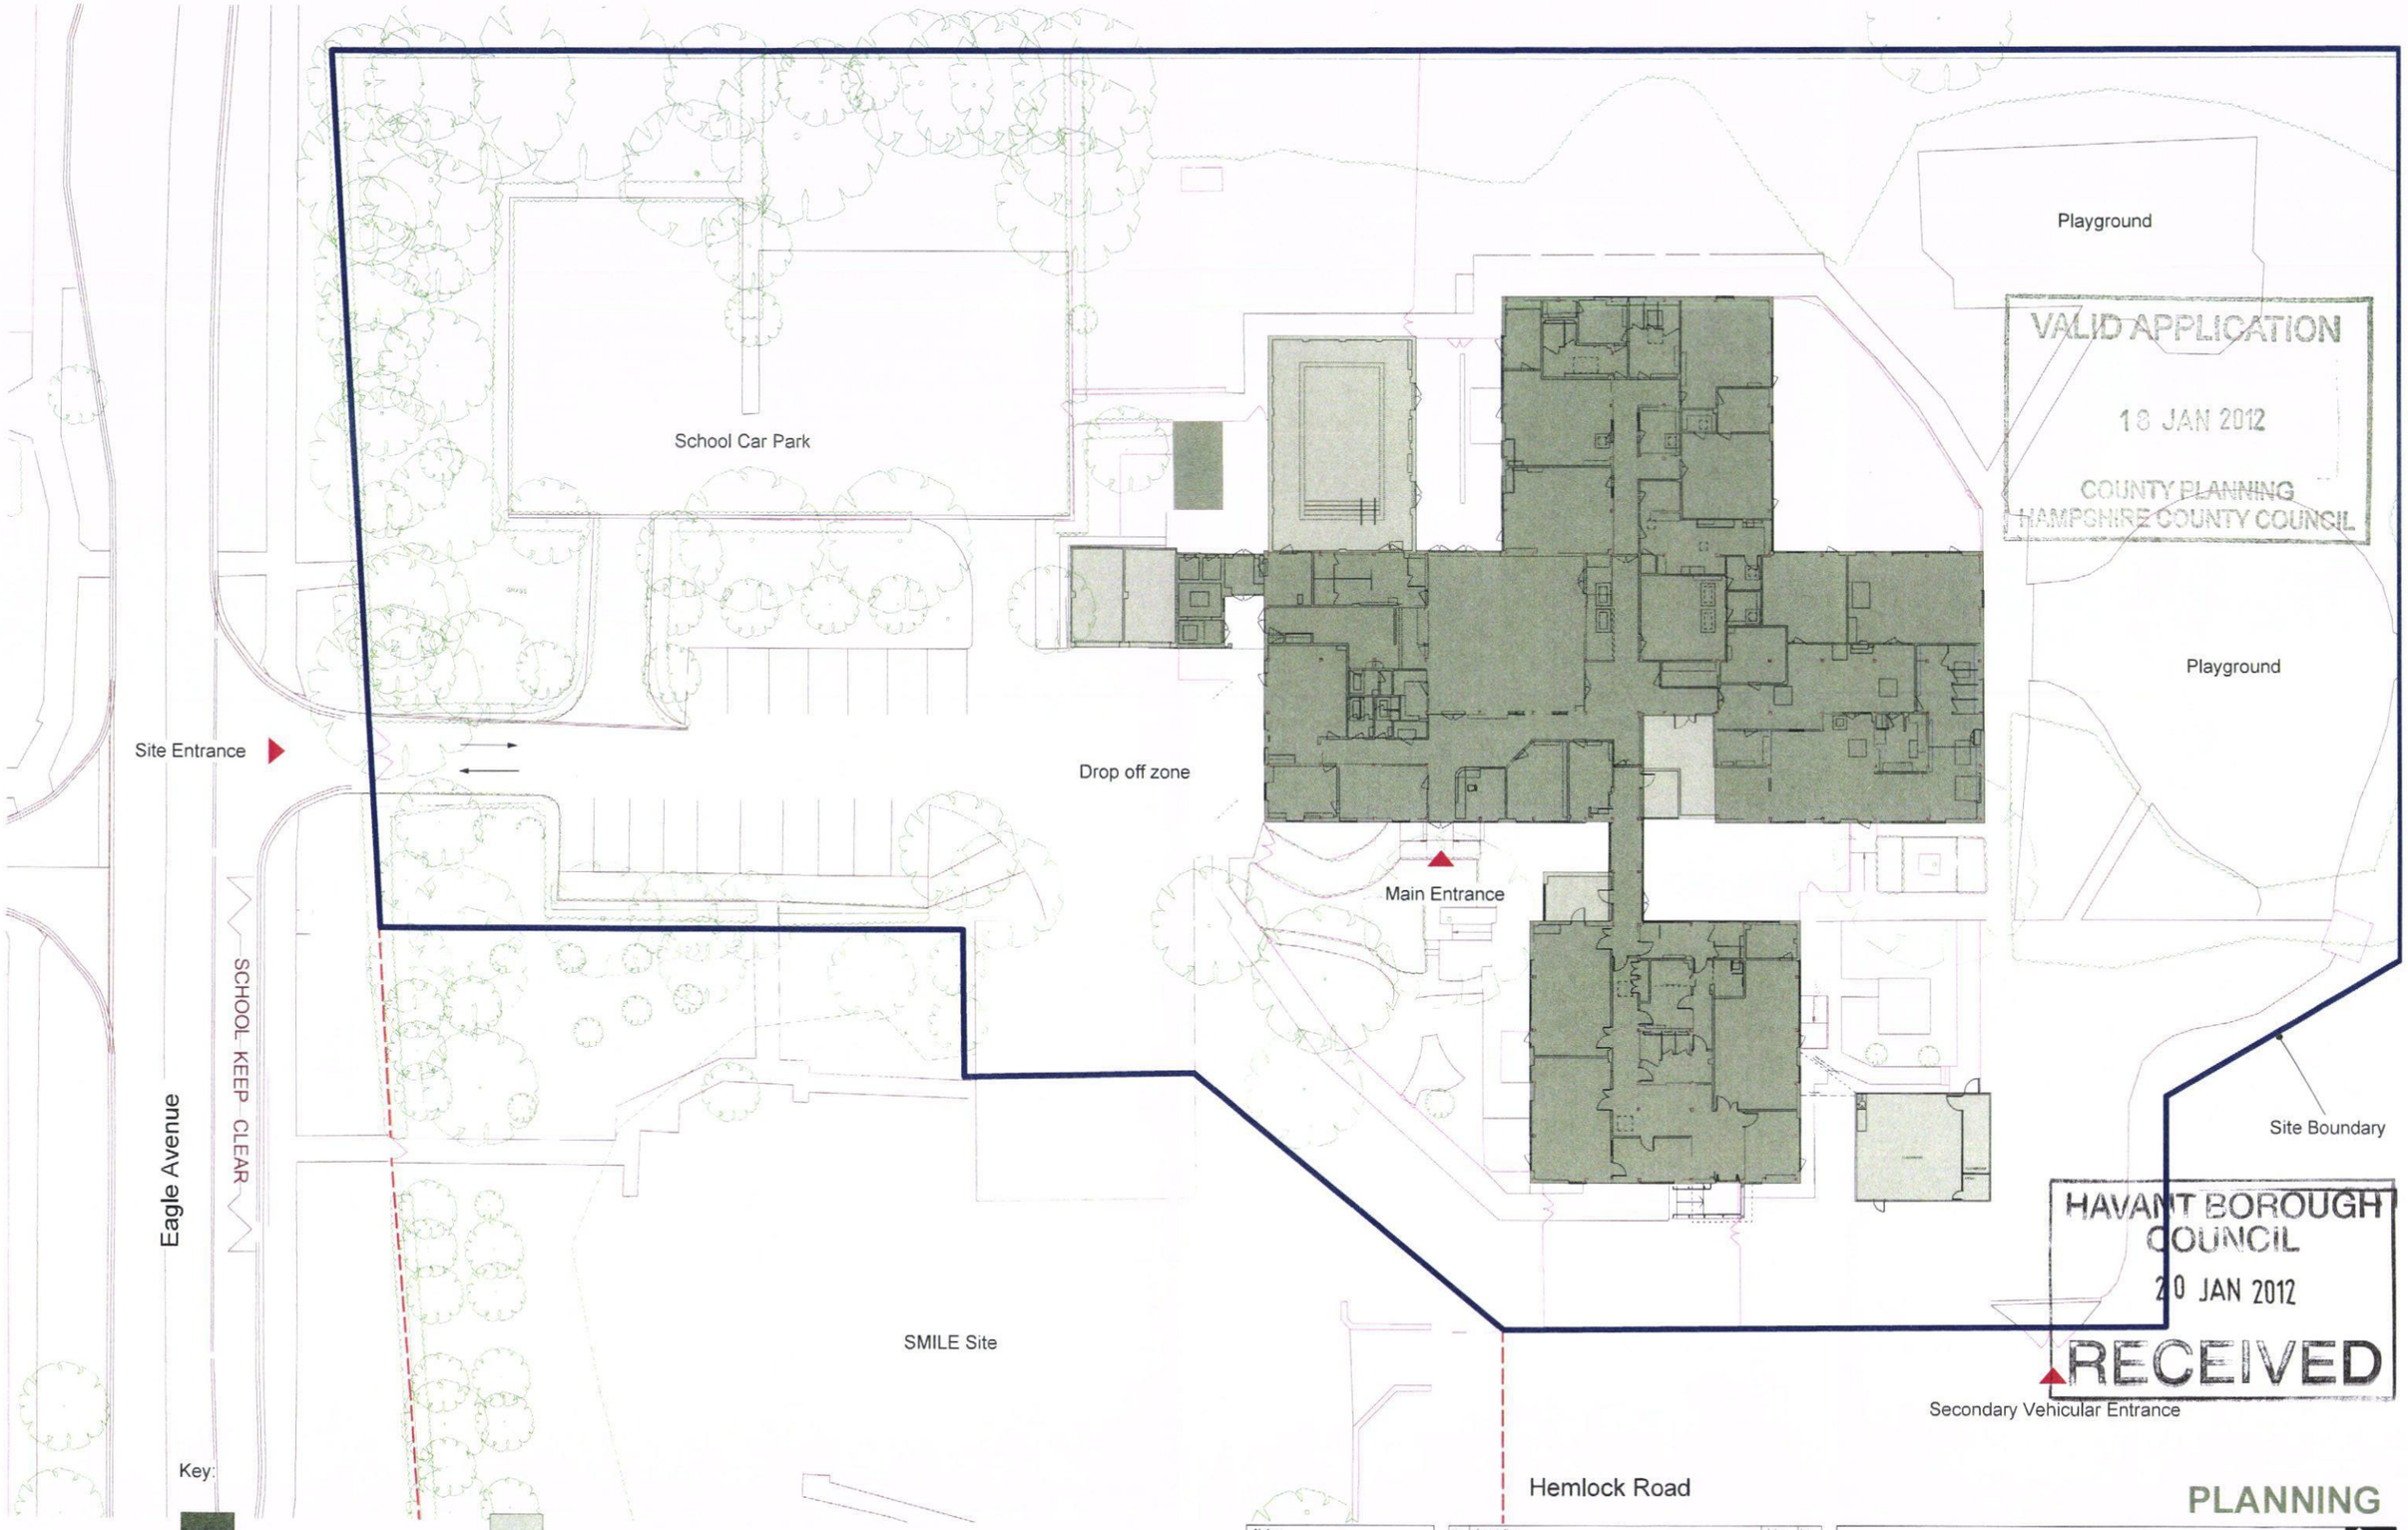

VALID APPLICATION
18 JAN 2012
COUNTY PLANNING
HAMPSHIRE COUNTY COUNCIL

HAVANT BOROUGH COUNCIL
20 JAN 2012
RECEIVED

PLANNING

Notes

1. **This drawing is © copyright Hampshire County Council 2011. No unauthorised reproduction of any kind is permitted.**
2. No Dimensions to be scaled from this drawing
3. This map is reproduced from Ordnance Survey material with the permission of Ordnance Survey on behalf of the controller of Her Majesty's Stationery Office © Crown copyright. Unauthorised reproduction infringes Crown Copyright and may lead to prosecution or civil proceedings. (100019180), (2011)

rev	description	date	by

Hampshire County Council

HCC Property Services
Three Minsters House,
76 High Street, Winchester SO23 8UL
tel. (01962) 847801

Property Services

PROJECT
Rachel Madocks Special School Waterlooville

SHEET CONTENTS
Existing GA Plan

SCALE	DATE	DRAWN	CHKD	DRAWING No.	REVISION
1:200 @A1 @A3	13/01/12	MP	CG	**P9370-200**	**P1**

FILE REF. P9370-200 Existing Plan