PERMIT

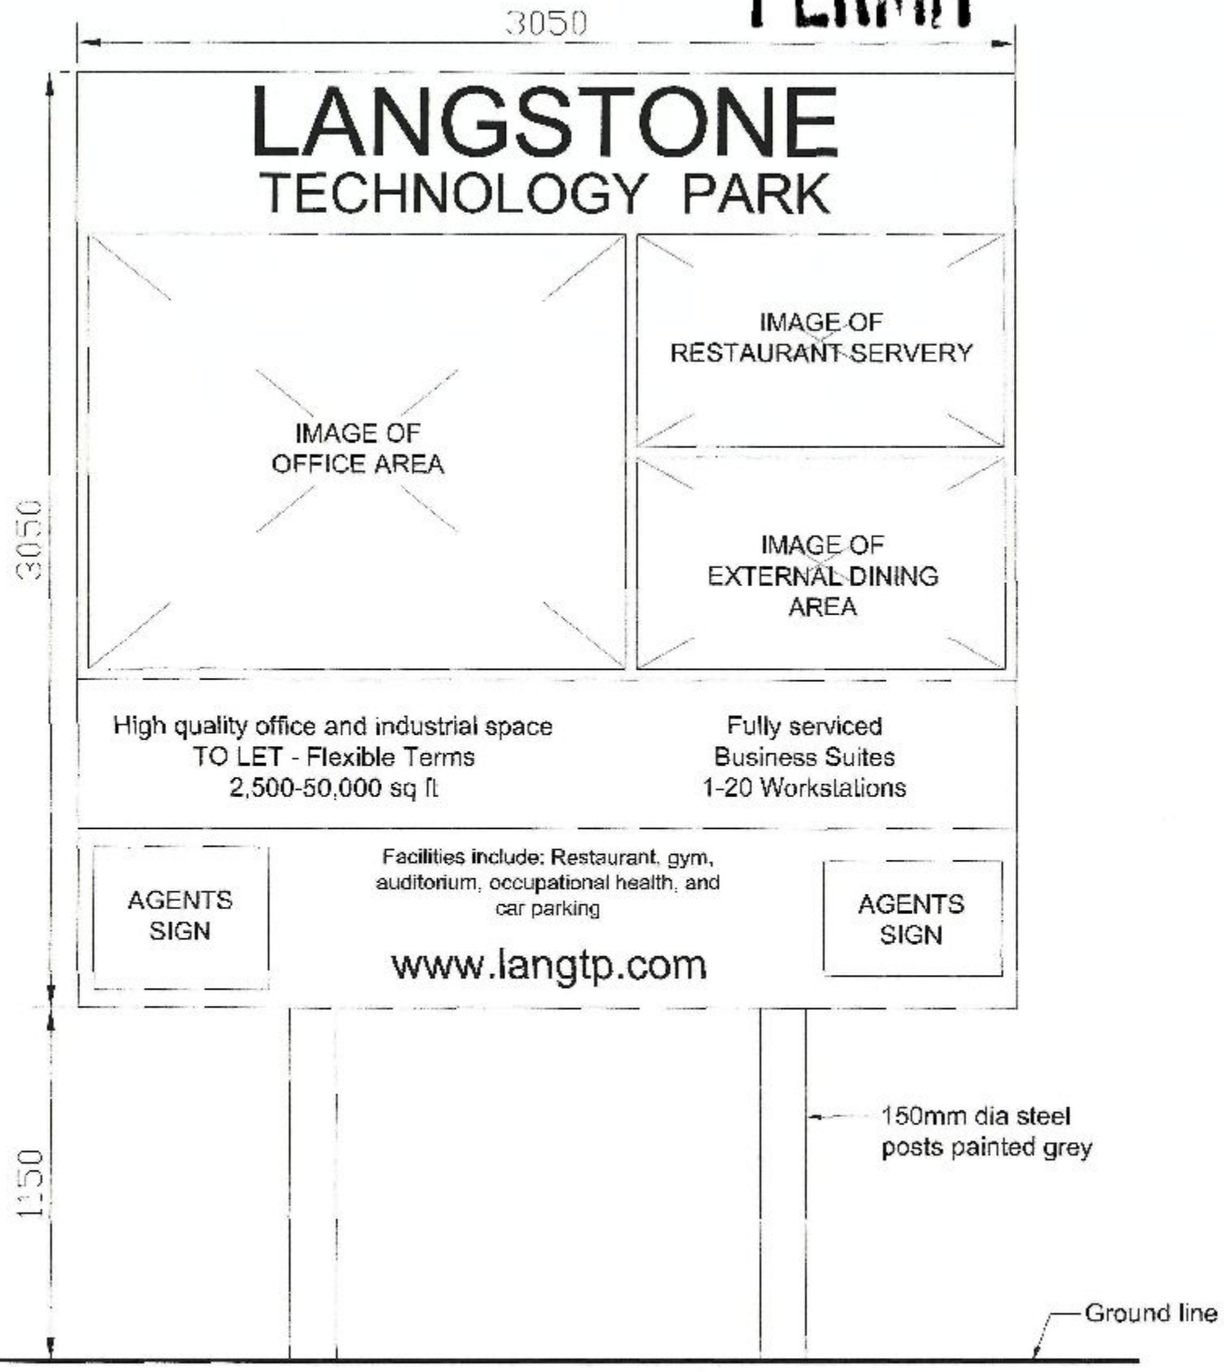

This drawing shall not be scaled except for planning purposes.

All dimensions to be checked on site where applicable, prior to commencement on site.

Differences between drawings, and between drawings and specification or bills of quantities to be referred to the Architect for clarification.

All works shall conform to the current edition of the Building Regulations and other relevant statutory requirements.

All materials and workmanship shall conform with the relevant British Standard Specifications and Codes of Practice.

This drawing is the copyright of Head, Roberts and Associates and shall not be copied or reproduced without permission.

HAVANT BOROUGH COUNCIL
DEVELOPMENT CONTROL
28 OCT 2010
RECEIVED

REV.	DATE	DESCRIPTION	BY

HEAD, ROBERTS & ASSOCIATES
1 Station Terrace
Shawford, Hants
SO21 2BN
Tel: 01962 71[illegible]
Fax: 01962 71[illegible]
Email: mail@head-roberts.co.uk

Client
Fasset Ltd

Job Title
Langstone Technology Park Havant

Drawing Title
Detail of Sign

Drawing No: 3865/102 Revision: -

Scale 1:20@A3 | Date 25.10.10 | Drawn By AG | Checked By