

REV:	DATE:	AMENDMENTS:	DRAWN:	CHECKED:
#	OCT 11		RD	SY/JC

73 THIRD AVENUE

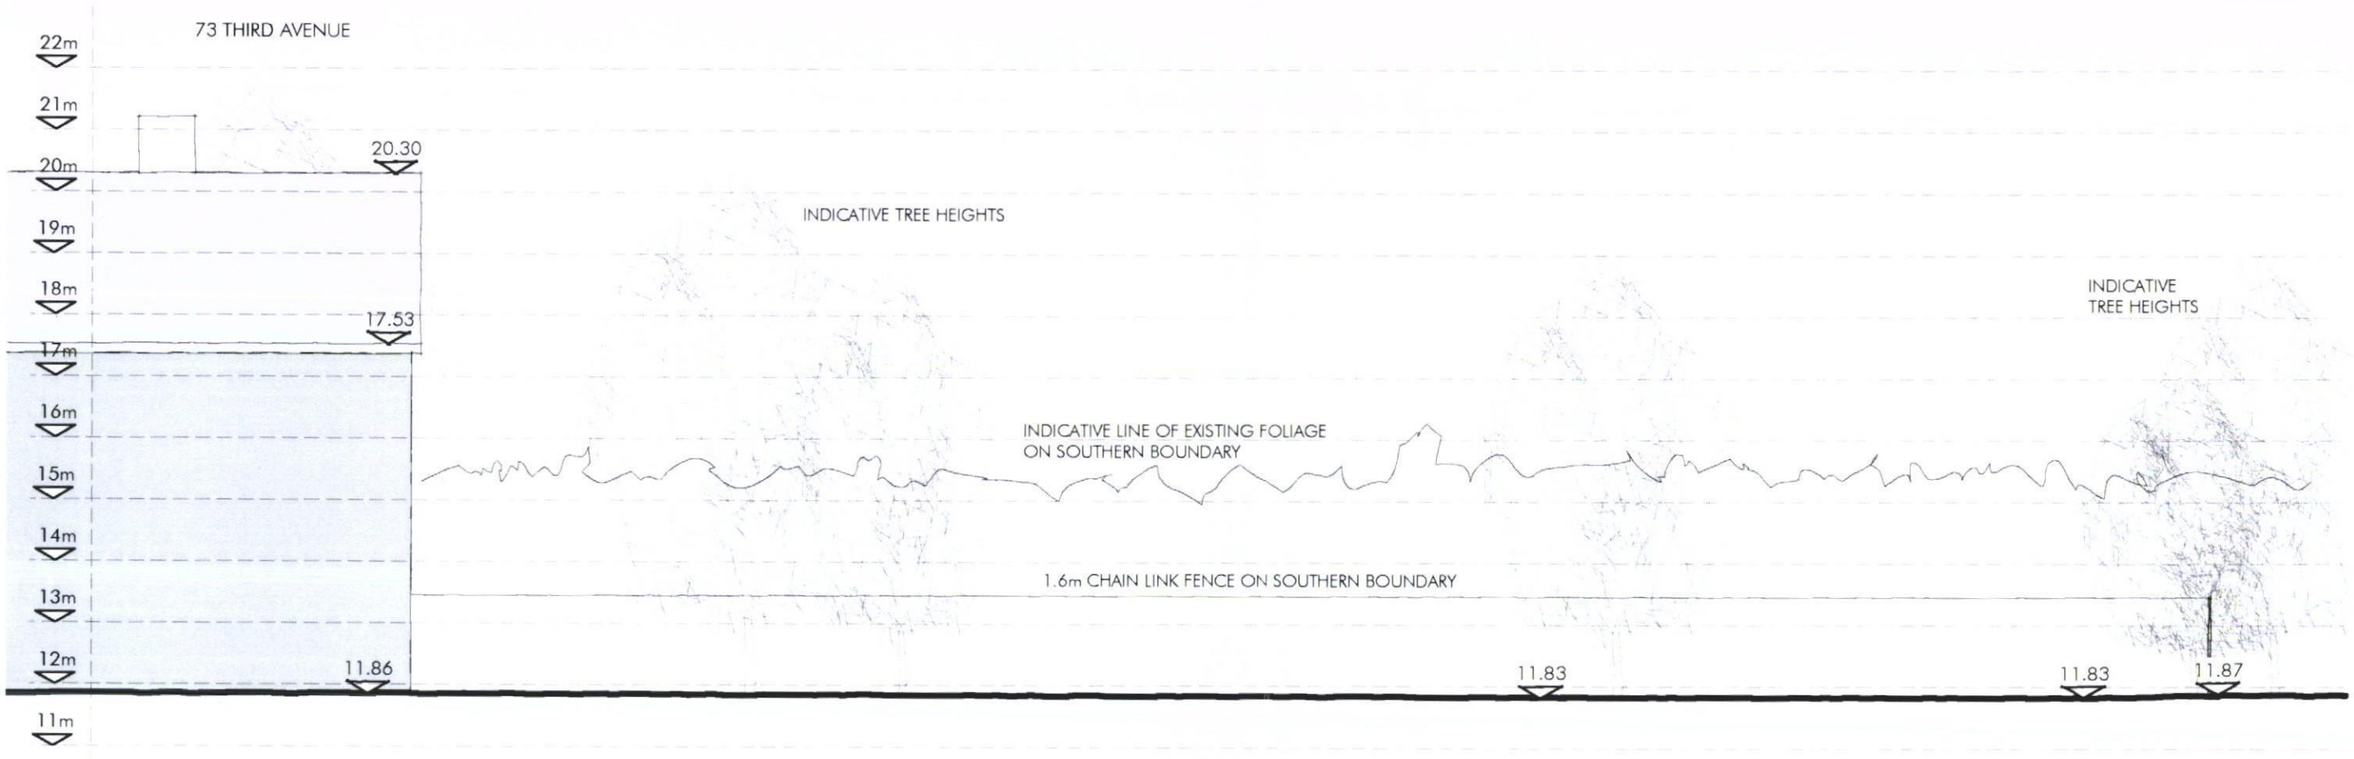

EXISTING SITE SECTION

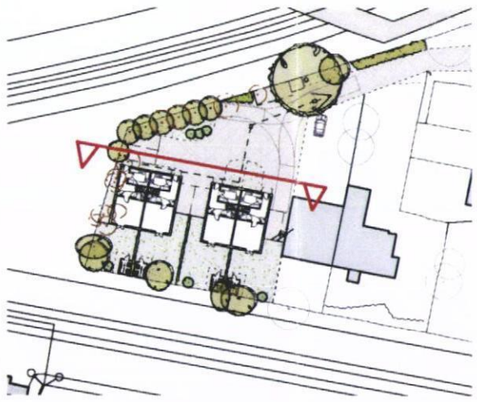

KEY PLAN FOR EXISTING &
PROPOSED SITE SECTIONS

0 2 3 4 5M

HAVANT BOROUGH
COUNCIL
21 OCT 2011
RECEIVED

CLIENT:
Tectonica Ltd

PROJECT:
Land adjacent to
73 Third Avenue
Havant

DRAWING:
Existing Site Section

SCALE: **1:100 @ A3** DWG NO: **1152/P05**

DATE: **Oct 11** REV: **#**

PRO VISION
PLANNING & DESIGN

- Grosvenor Court, Winchester Road, Ampfield, Winchester, Hants. SO51 9BD
  Tel: 01794 368 698 Fax: 01794 368 637
- Market House, Commarket, Wimborne, Dorset. BH21 1JL
  Tel: 01202 840405 Fax: 01202 840406
- St Mary's House, 40 London Road, Newbury, Berkshire. RG14 1LA
  Tel: 01635 40184 Fax: 01635 41459