`Saffron House', No.6 South Street, Emsworth, Hampshire.

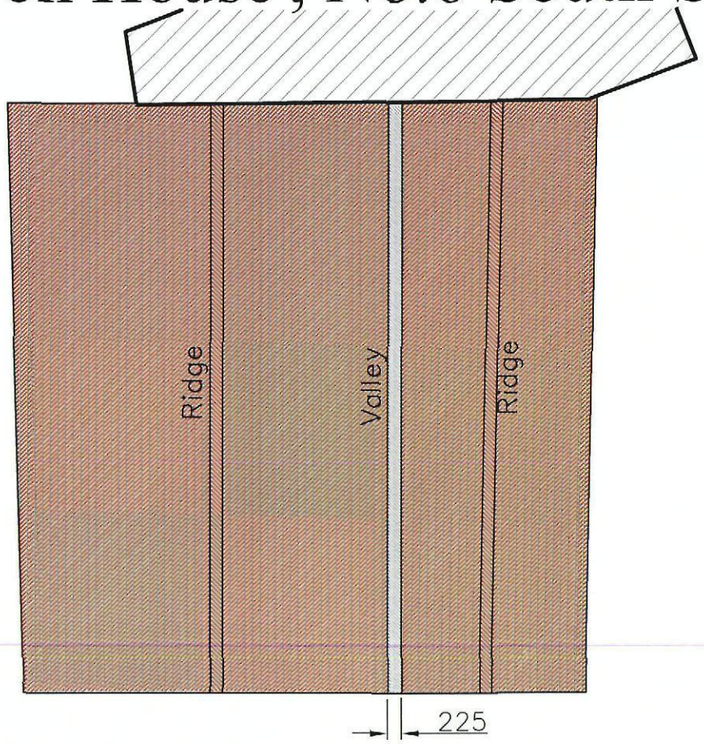

Existing Roof Plan 1:100 @ A3

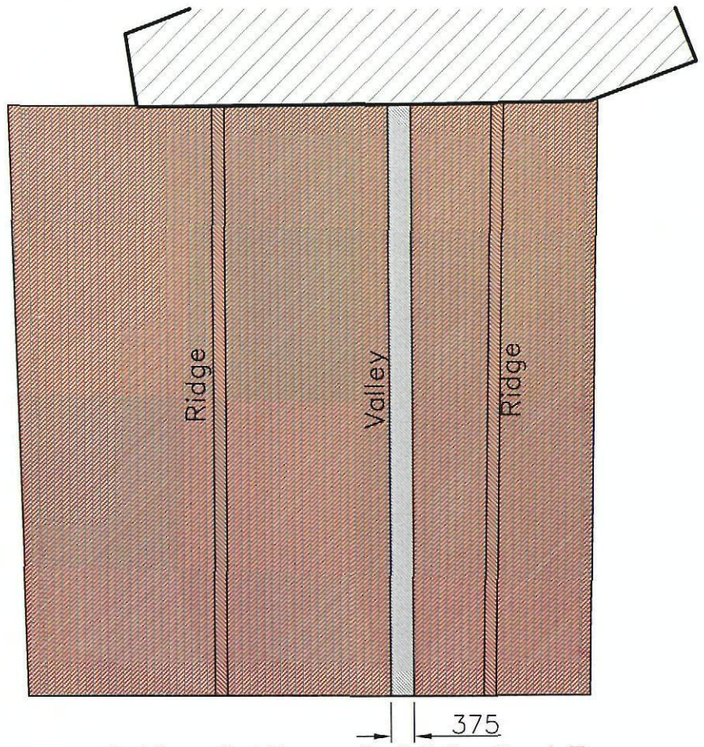

Proposed Roof Plan 1:100 @ A3



Ordnance Survey (c) Crown Copyright 2010. All rights reserved. Licence number 100020449

Location Plan 1:1250 @ A3

NOTES:
The contractor, sub-contractor or supplier is to check all relevant dimensions, levels, existing structure and materials together with existing service runs prior to commencing the works.
ANY DISCREPANCIES ARE TO BE BROUGHT TO THE ATTENTION OF THE ARCHITECT.
© This drawing is copyright and may not be copied, traced, altered or reproduced without the express

HAVANT BOROUGH COUNCIL
DEVELOPMENT CONTROL
05 NOV 2010
RECEIVED

B.O.H.
PERMIT

Metres
0 1 2 3 4 5
Scale 1:100

Metres
0 10 20 30 40 50 60 70
Scale 1:1250

L.M.D.
L.M.D. DESIGNS
ARCHITECTURAL
& INTERIOR DESIGN
42 Orchardlea,
Swanmore,
Hampshire SO32 2QZ
Tel: (01489) 893876
Email: simonlevo@aol.com

Job Title
Proposed Structural Works at No.6 South Street, Emsworth, Hants

Client
Mr & Mrs Elliott

Drawing Title
BUilding Regulations
Roof & Location Plans
Existing & Proposed

CAD REF: 210234-6-South-Street.dwg Scale 1:100/1250
Drawn SLV Amended --- Checked --- Date Aug '10
Job No. 210234 Drg. No. 100 Rev.