

PERMIT

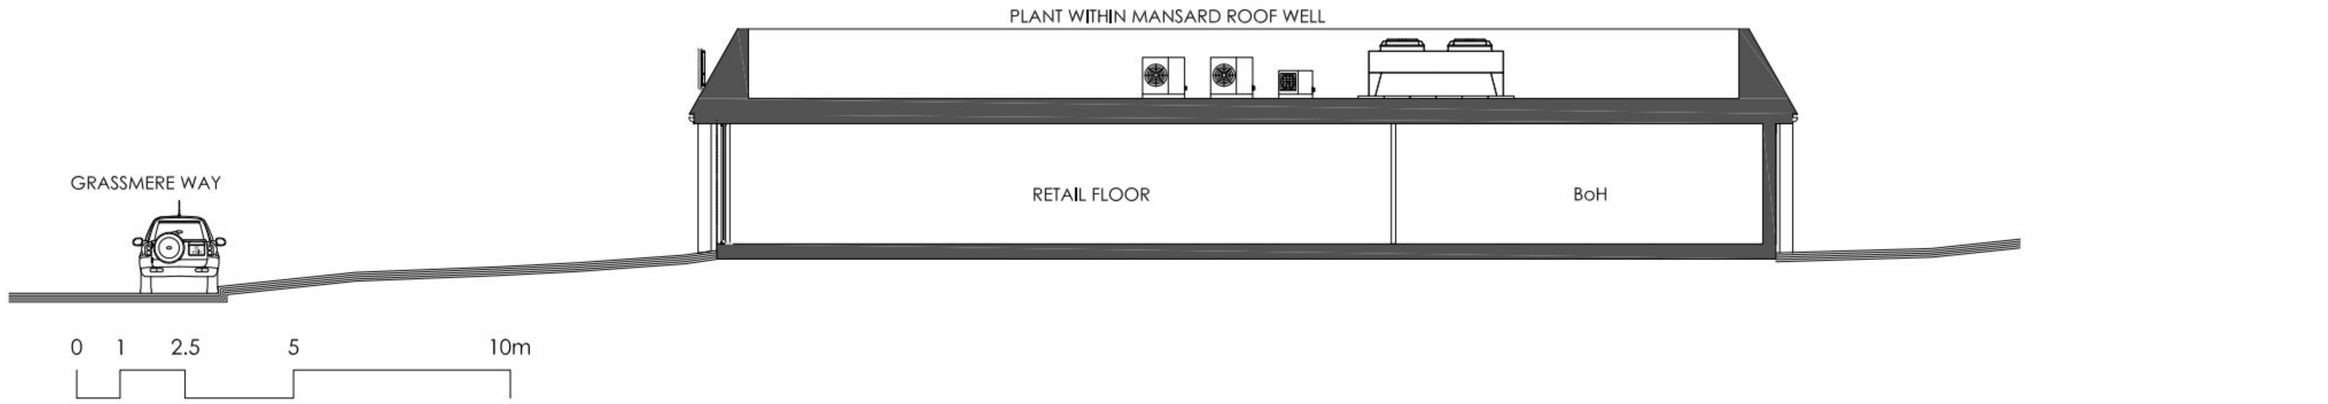


Section A-A - 1:100 -

0 1 2.5 5 10m

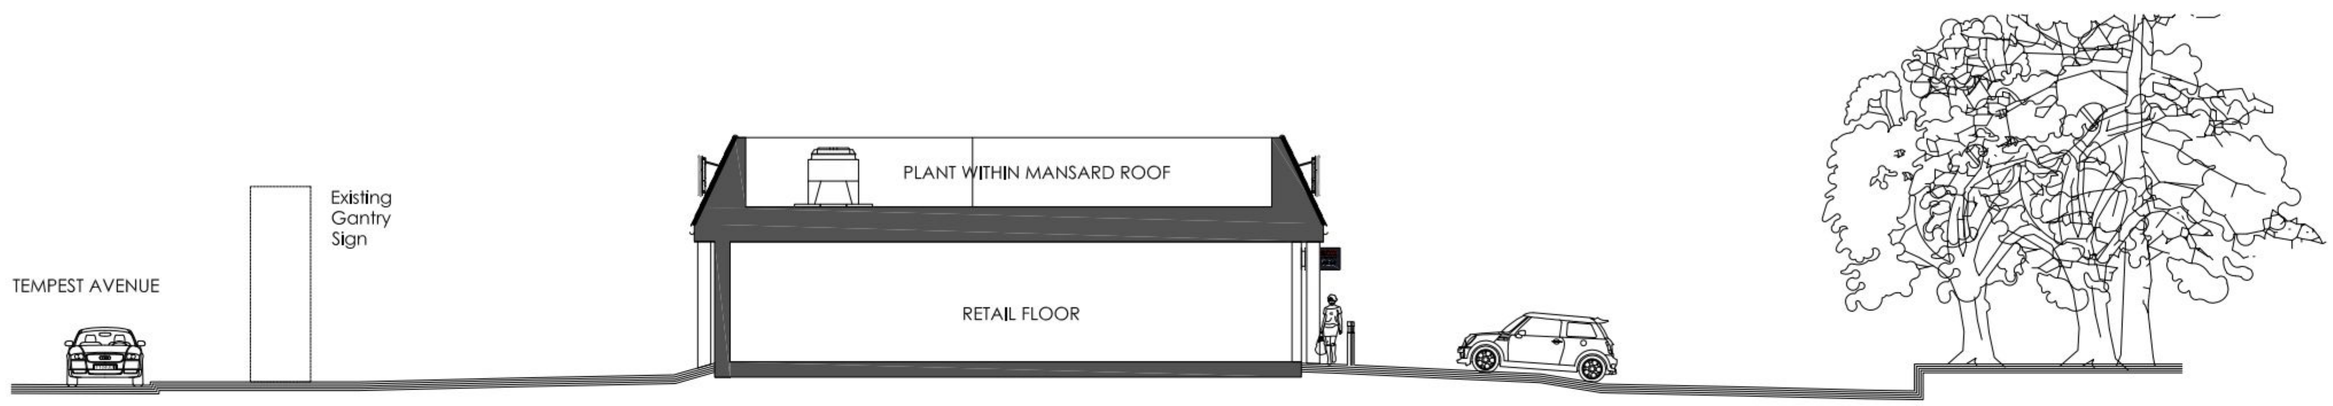

Section B-B - 1:100 -

0 1 2.5 5 10m

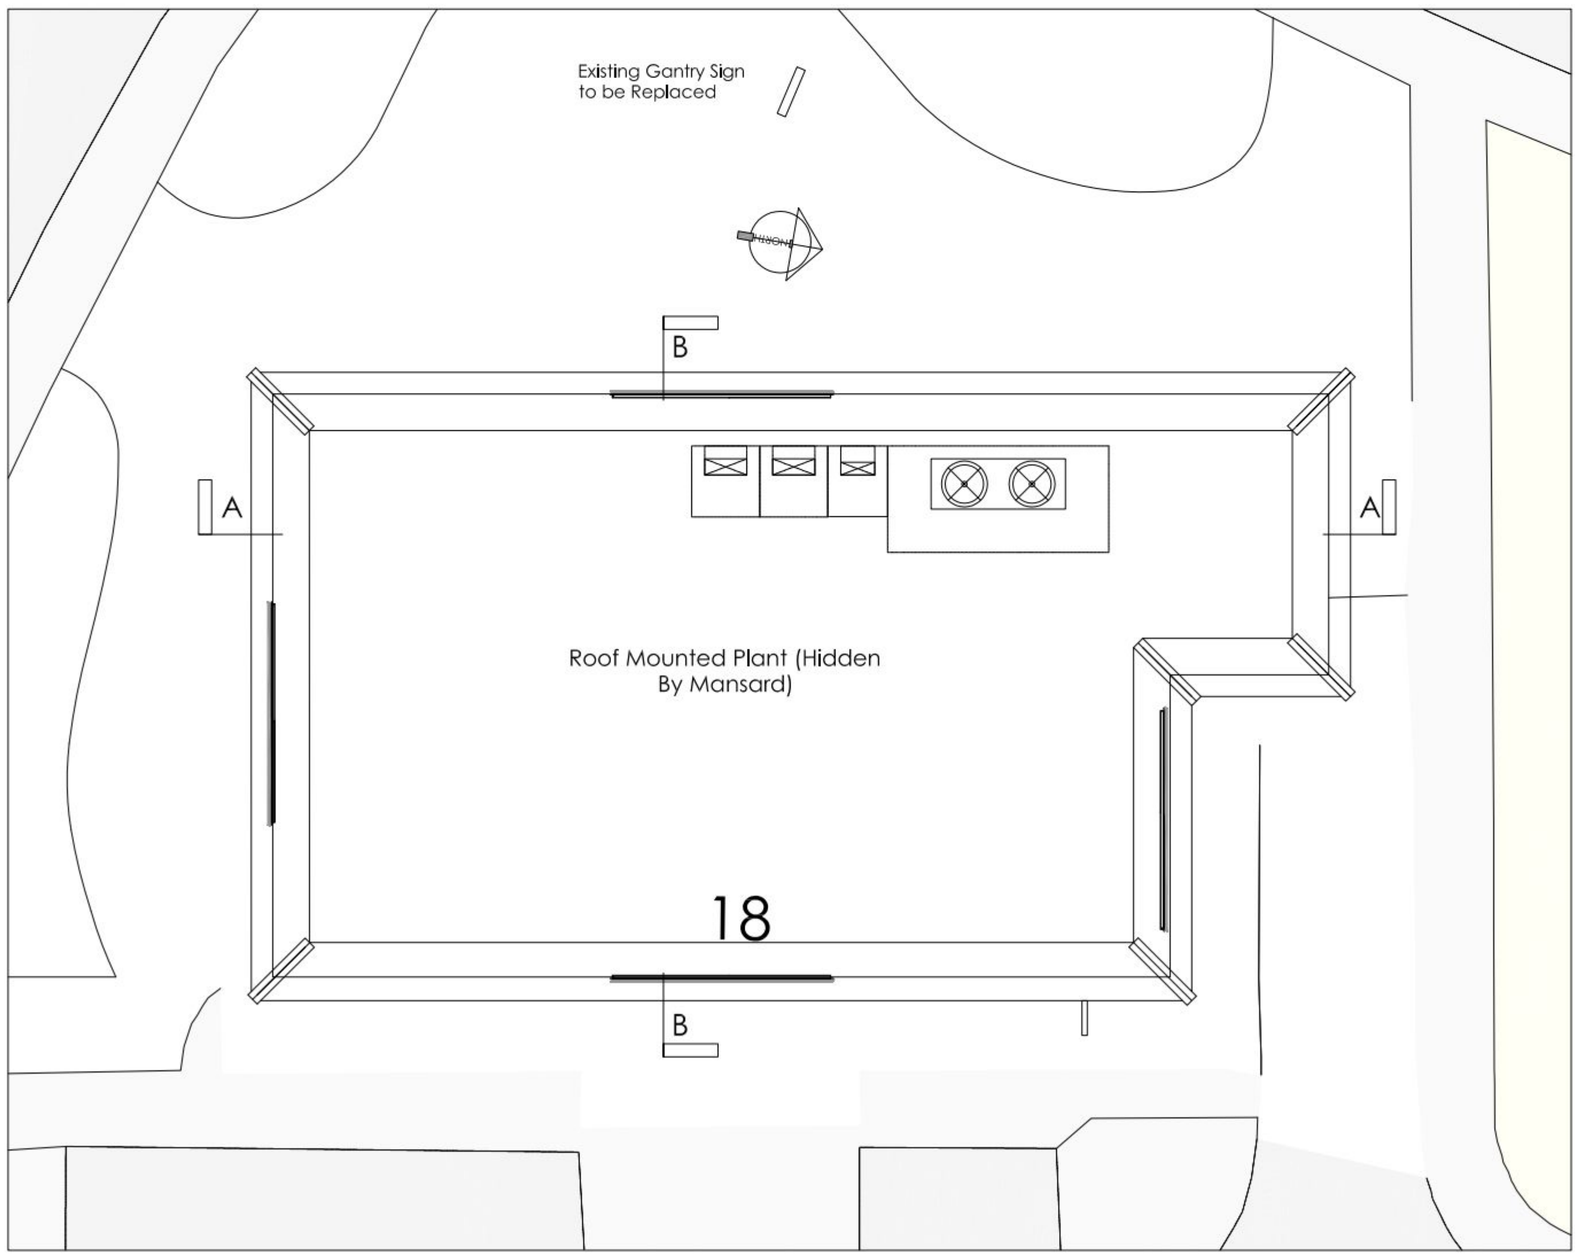

Plan - 1:100 -

0 1 2.5 5 10m

archer architects

Copyright Archer Architects. All dimensions to be verified on site.

Schedule of materials and proposals

For PLANNING Purposes

Revision: By Approved

archer architects
Office 7, Gateway 1000
Arlington Business Park
Whittle Way
Stevenage
Hertfordshire
SG1 2FP

t: 01438 749400
f: 01438 749591
e: arc@archer.uk.com
www.archerarchitects.co.uk

Client:
TESCO EXPRESS

Project:
TEMPEST ROAD
WATERLOOVILLE PO7 8SE

Drawing Title:
PROPOSED BUILDING SECTION & ROOF PLAN

Scale:	Date:	Drawn:	Checked:
1:100@A1	30.11.10	AC	

Project No:	Drawing No:	Revision:
4128	P-103-6	