


NOTE OWNER TO BE RESPONSIBLE FOR COMPLYING WITH THE PROVISIONS OF THE PARTY WALL ACT. 1996


NESTING SITES & HABITAT FEATURES TO BE INCLUDED IN THE DEVELOPMENT IN ACCORDANCE WITH RECOMMENDATIONS OF R.S.P.B. DETAILS TO BE SUBMITTED.

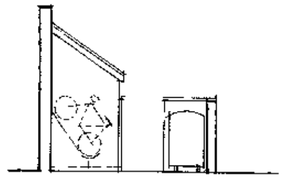

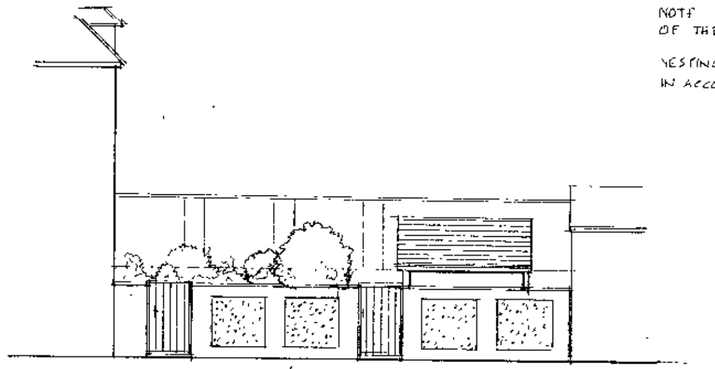


WEST ELEVATION

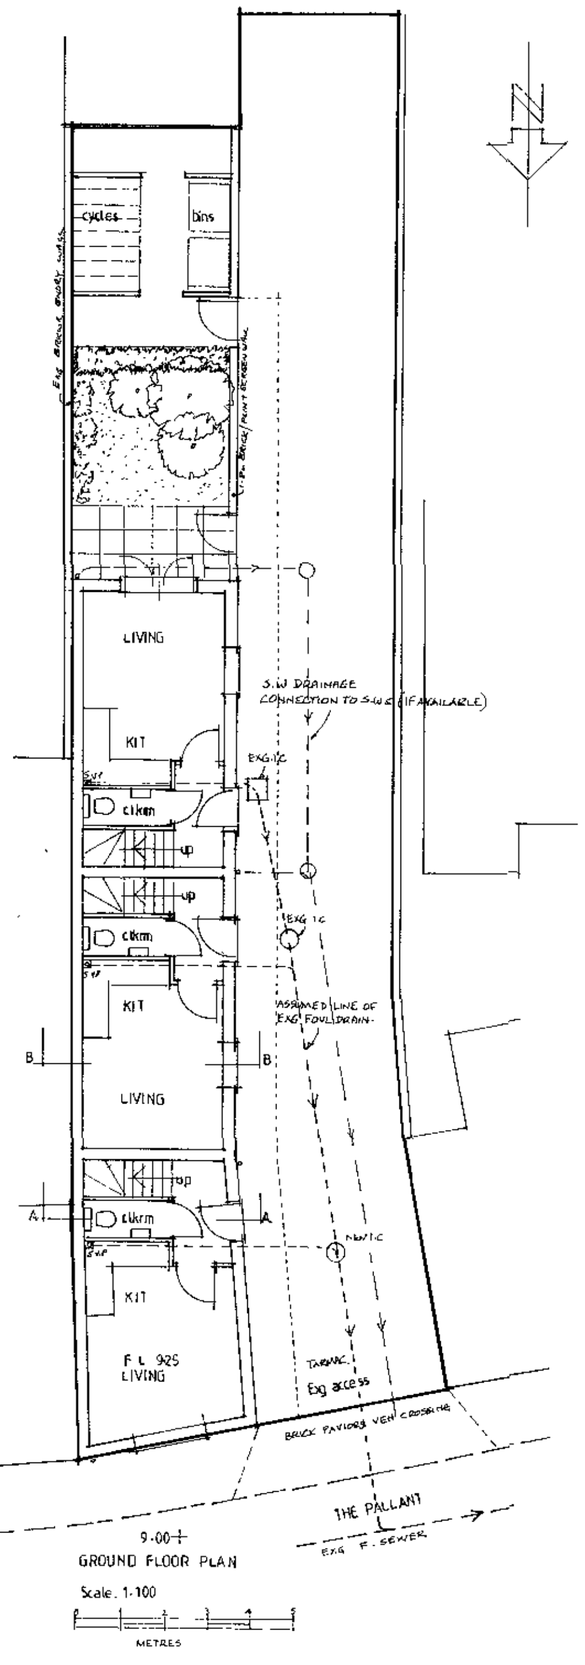


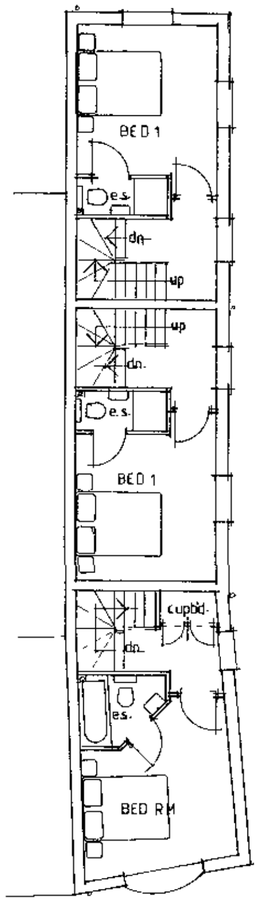

FIRST FLOOR PLAN

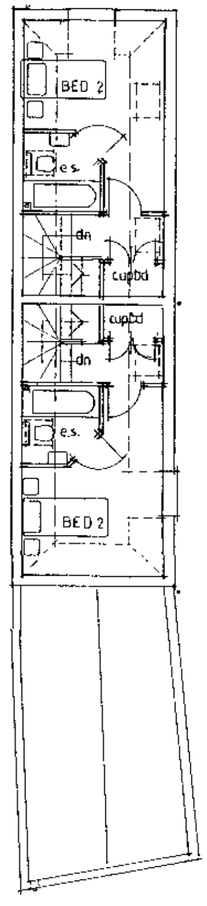

SECOND FLOOR PLAN

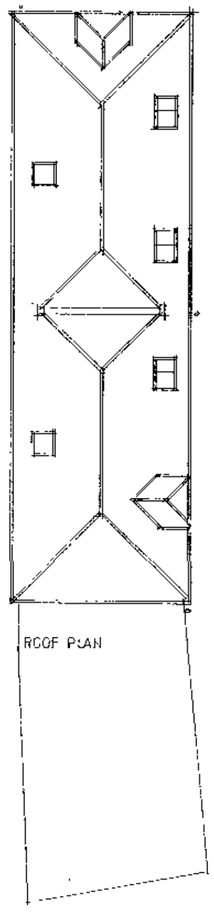

SOUTH DOWNS PLANNING 17 JUN 2011

DEMOLITION OF RETAIL UNIT & ERECTION OF 3No TOWN HOUSES
at
No. 10a THE PALLANT, HAVANT, HANTS. PO9 1BE.
for
MR. C.J. HARRIES

DWG. NO. 459-03

Geoffrey J Duffett Tel 023 92462261

MAY 2011