


ADP/10/12/22

PERMIT

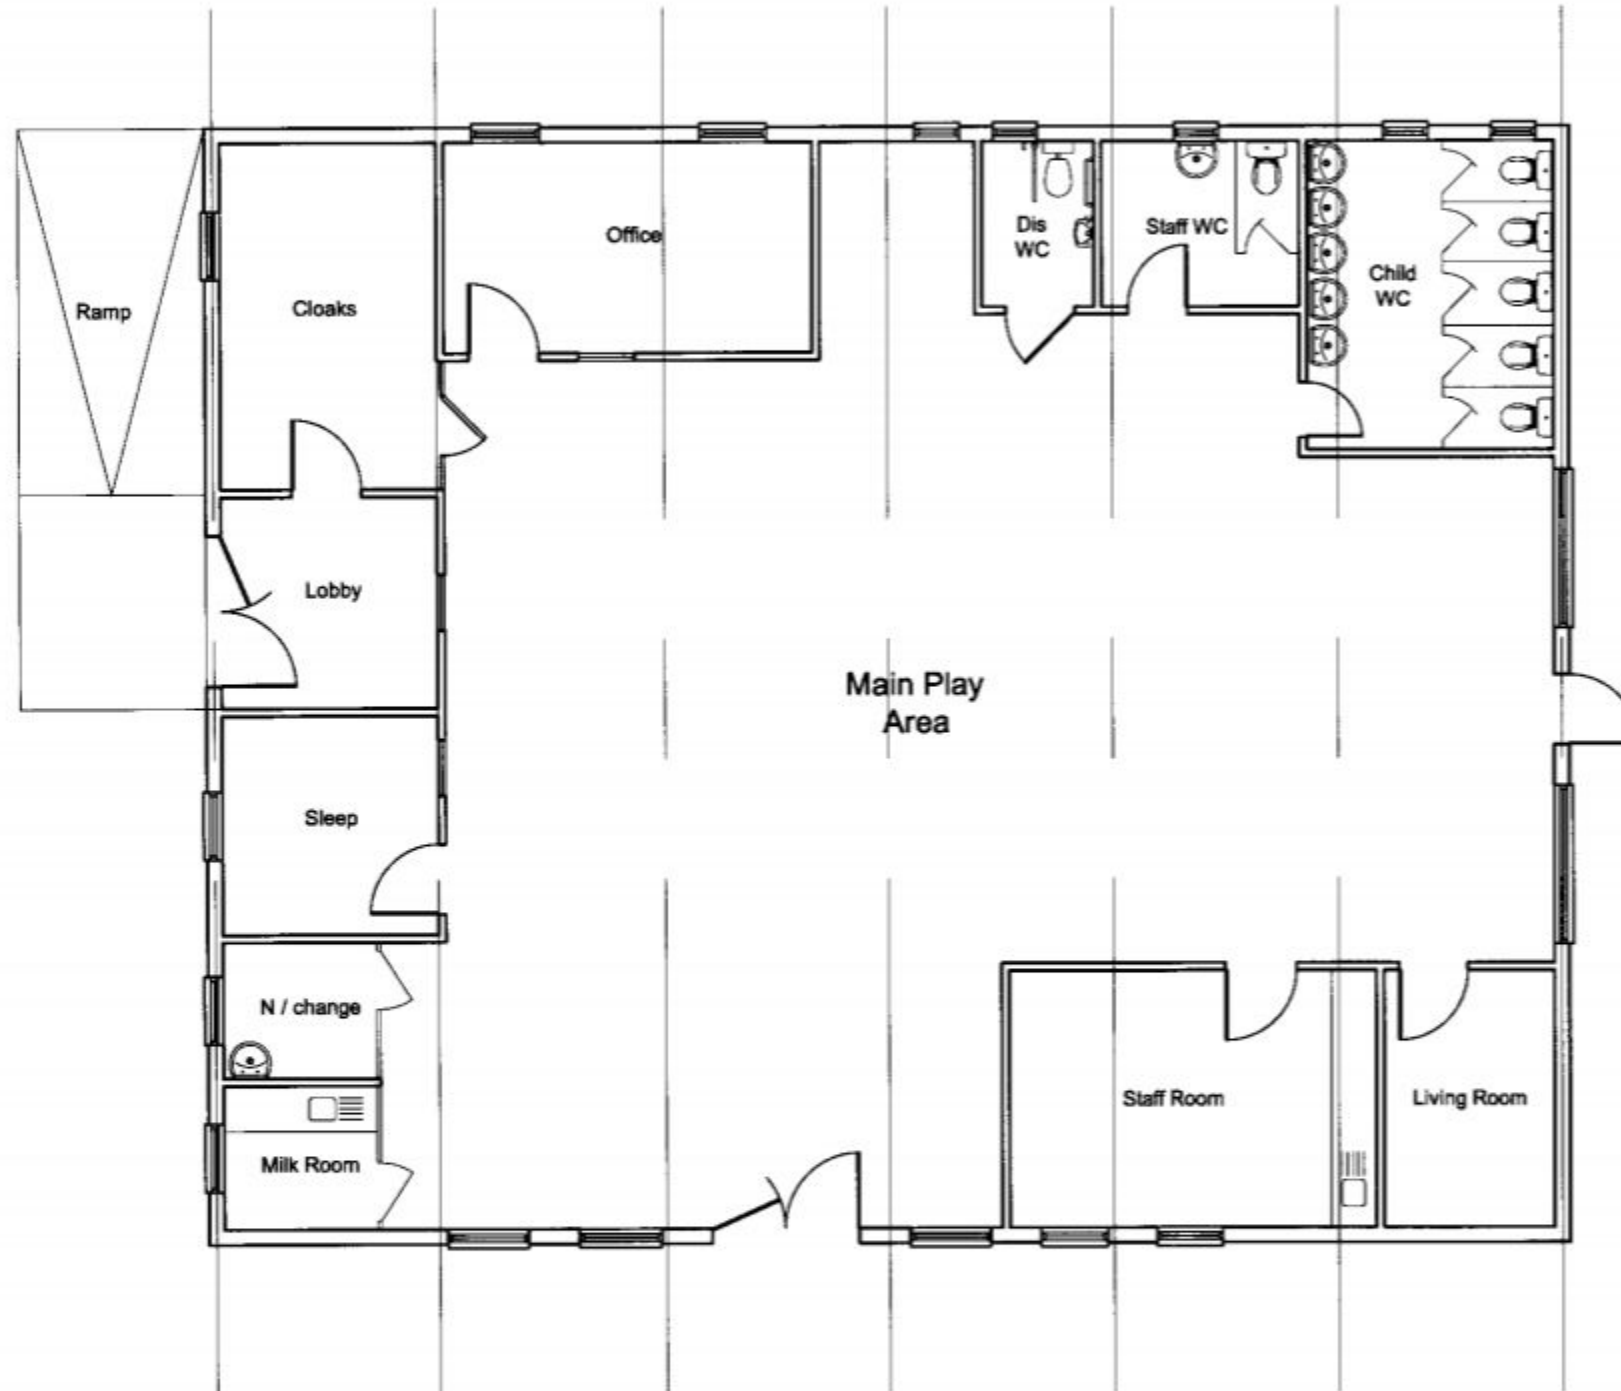

PROPOSED FLOOR PLAN
1:100

