


**PROPOSED TWO STOREY SIDE ADDITION.
10, ELM PARK ROAD, HAVANT, HANTS.
FOR MR & MRS K. WILLIAMS.**

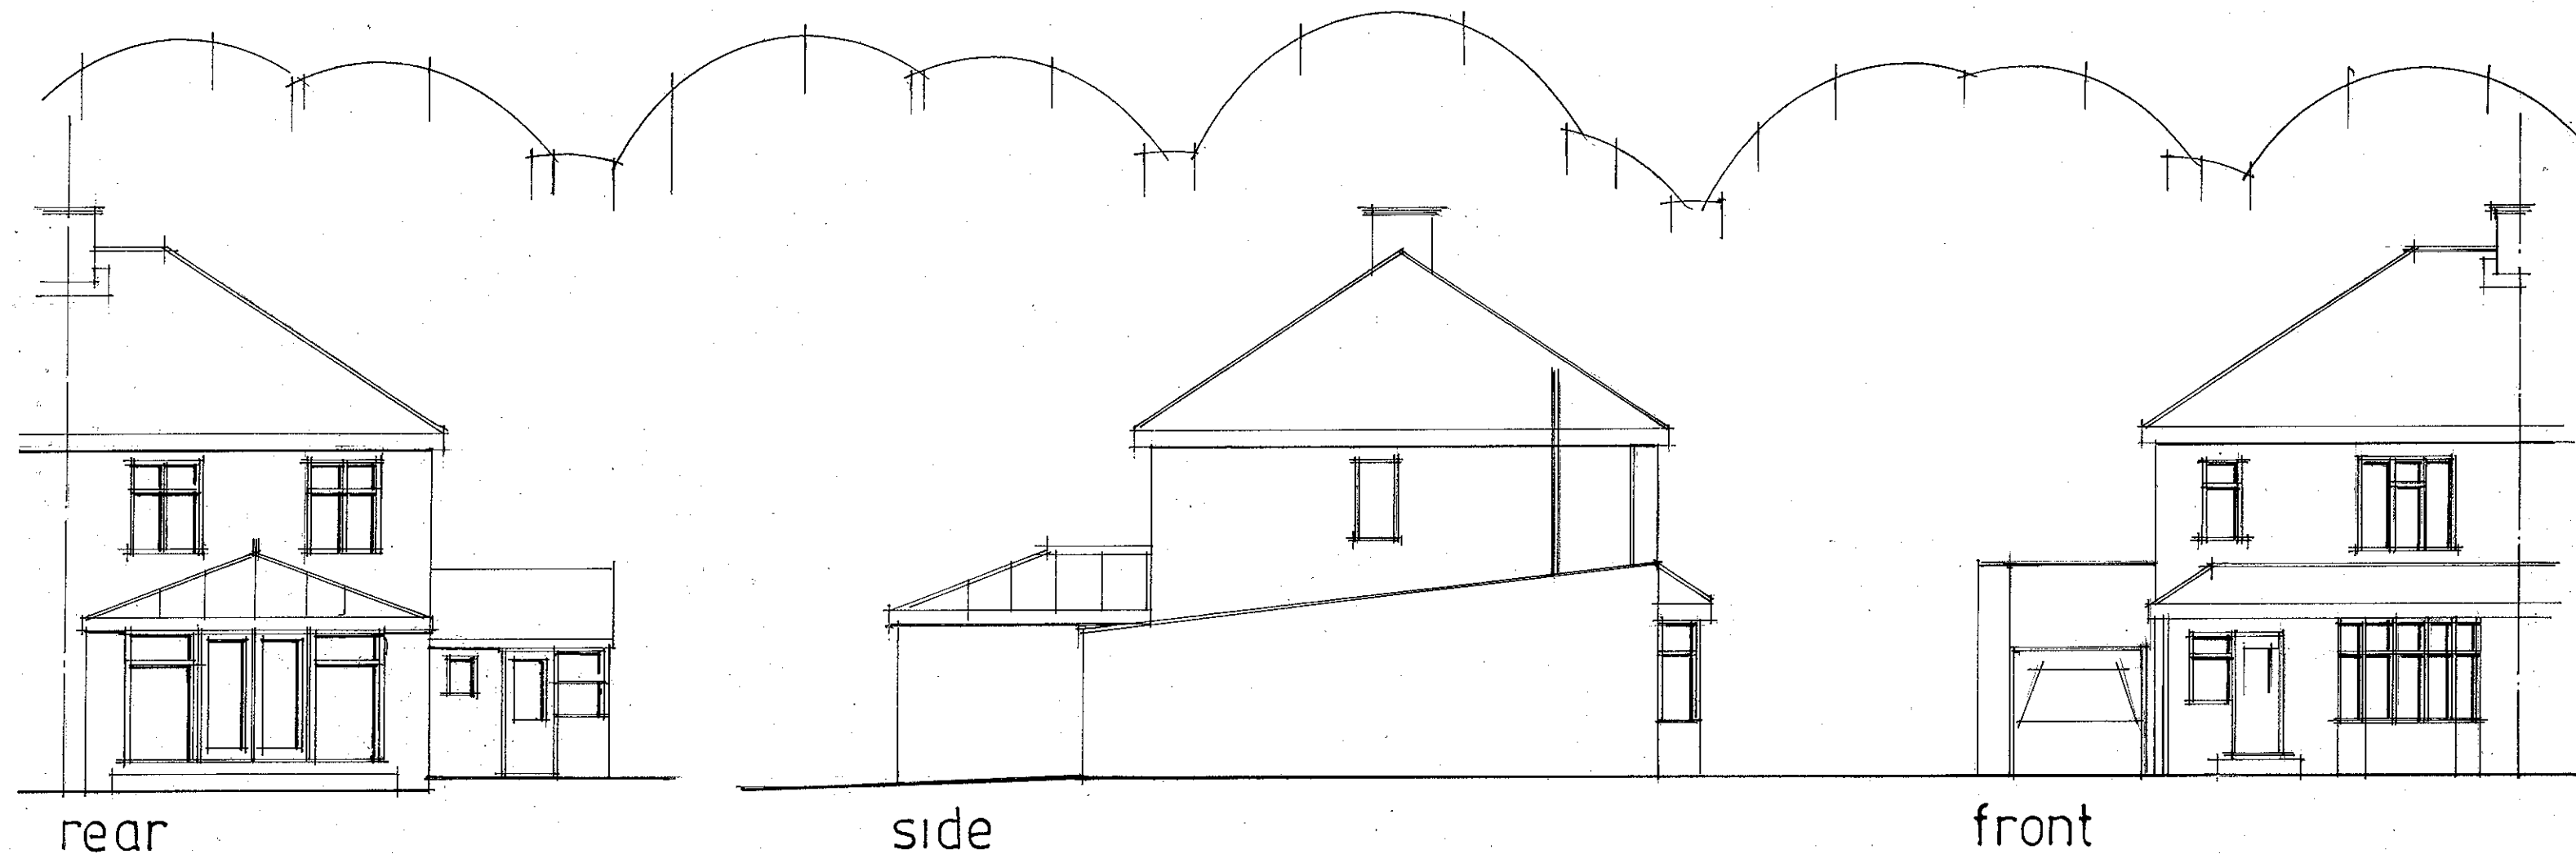

date june 13
scale 1:100

EXISTING ELEVATIONS

PETER J. WALKER.MRICS
CHARTERED SURVEYOR
182 SEAFRONT, HAYLING ISLAND, HANTS
PO11 9 AN

TEL: 02392 467571