



0 25 50m



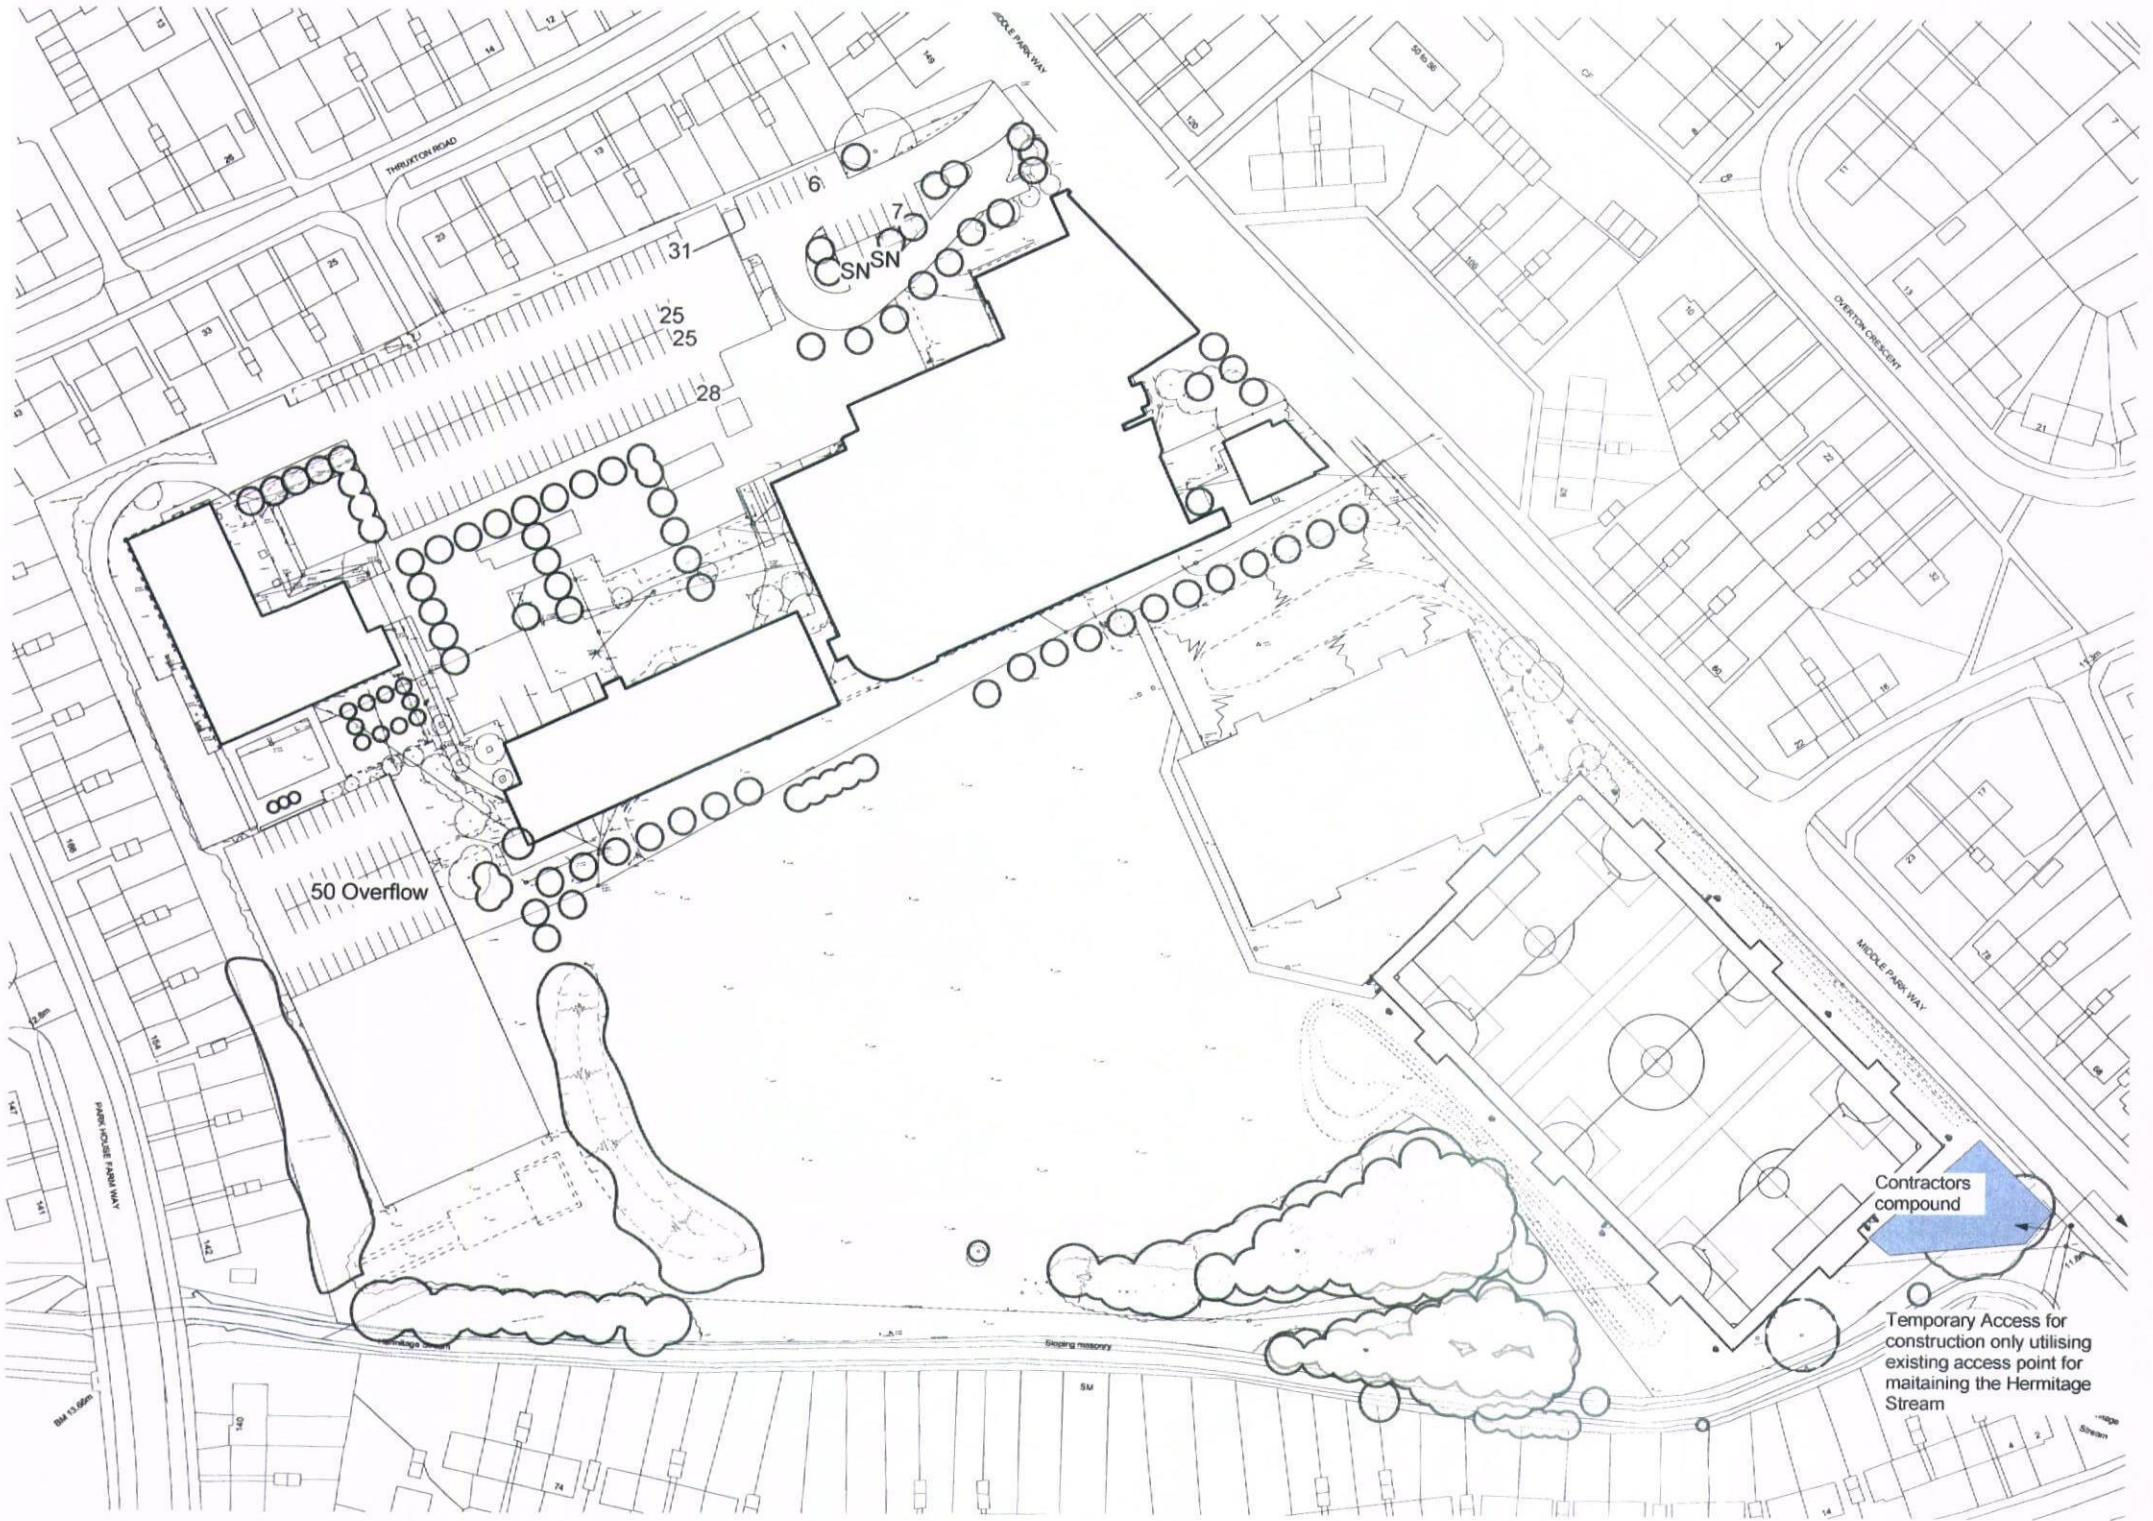


Photo of existing access to be used for construction traffic

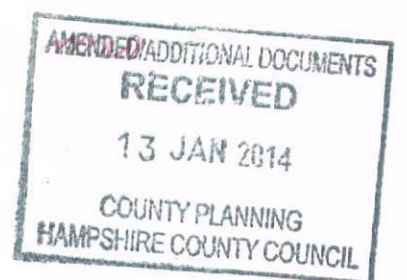

planning

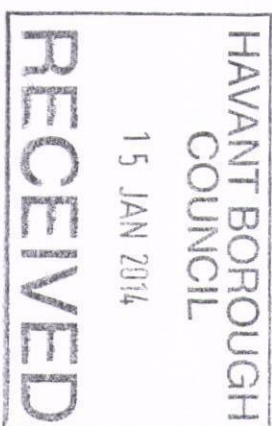

PROJECT Park Community School, Middle Park Way Havant				SHEET CONTENTS Proposed Synthetic Turf Pitch Parking and access			 Property Services
SCALE 1:500@ A1 1:1000@ A3	DATE 17/04/13	DRAWN. ARCTMR	CHKD.	DRAWING No. P10178-L-108	FILE REF. CAD2/P10178 ParkSTP	REVISION -	