


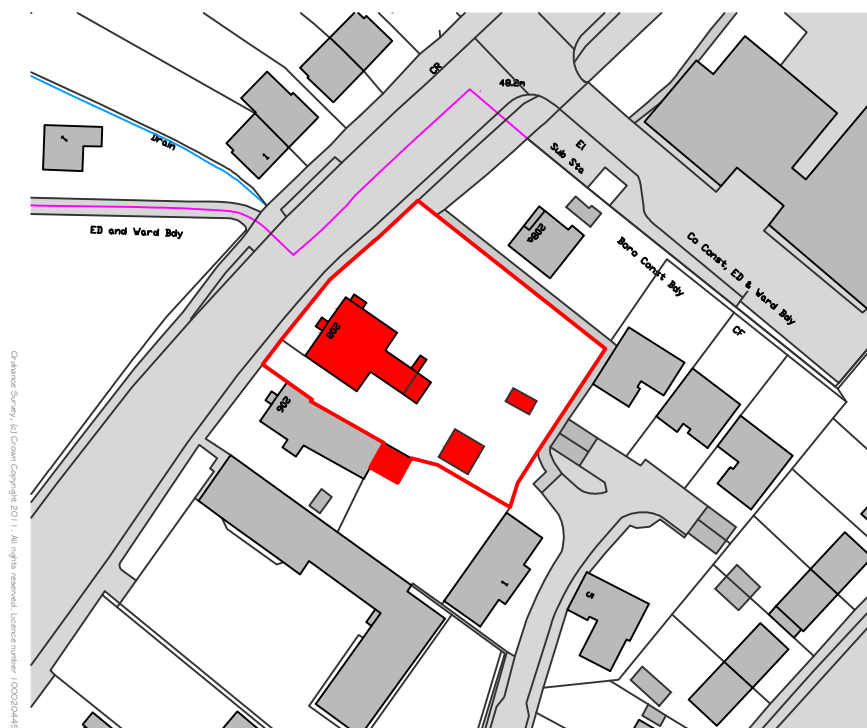

SITE LOCATION PLAN
SCALE 1:1250

GENERAL NOTES

This drawing is the property of McAndrew Martin and must not be reproduced in part or whole or used for the execution of works without their permission.

Figured dimensions are to be used in preference to scaled dimensions. However for Planning purposes scaling is permitted.

No deviation from this drawing will be permitted without the express consent of McAndrew Martin via the Supervising officer.

All works are to comply with the current edition of the Building Regulations and British Standards.

It is the contractors responsibility to check all dimensions and quantities on site prior submitting his tender for the works.

CDM REGULATIONS 2007 RISK ASSESSMENT

M & E

Standards required - CIBSE, BAFE, NICEIC, Gas safe.
Dampers to ducting where required.
Fire stopping where required.
Light fittings to be Fire Rated where ceilings are fire separation.
Fire Officer Testing and Certificate.

BUILDING REGULATIONS

To Building regulation and British Standard Requirements in all respects.
To Fire Officer requirements in all respects.
The Building Contractor must include for all works required by the M&E Contractors.

HEALTH & SAFETY

PROJECT INFORMATION

CLIENT: MR. D. SIMPSON
104 WORCESTER ROAD
CHICHESTER
WEST SUSSEX
PO19 5EB

PROJECT: PROPOSED DEVELOPMENT AT
WAIT LANE END FARMHOUSE
208 LONDON ROAD
WATERLOOVILLE
HAMPSHIRE
PO7 7AN

DATE: 18.06.2012

DRAWN BY AM

COLLECTED BY	18
--------------	----

SCALE: 1:1250 @ A4

DRAWING TITLE: SITE LOCATION PLAN

111P	DRAWING NO: 353.00	REVISION: E
------	-----------------------	----------------

AMENDMENTS:

[illegible]