



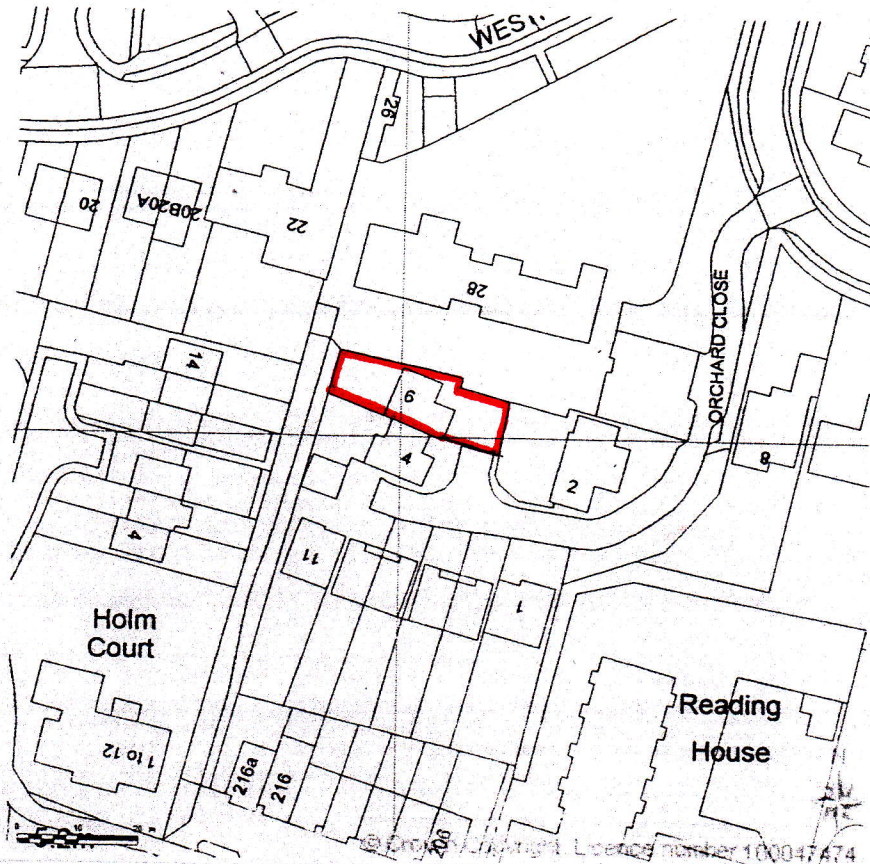

© Crown copyright.
All rights reserved.
Reproduced by permission.
License No. 100046837

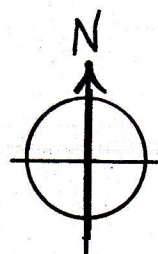

Martin Critchley
Chartered Architect
7 North Street
Havant, Hampshire, PO9 1PW
023 92 474 919
critchleyarchitect@hotmail.com

Job

6 ORCHARD CLOSE,
HAYLING ISLAND

Job No.

1340

Title

LOCATION PLAN

Drawing No.

201

Date: 19/09/13

Scale: 1:1250

Drawn: P.C.