


SUPERSEDED

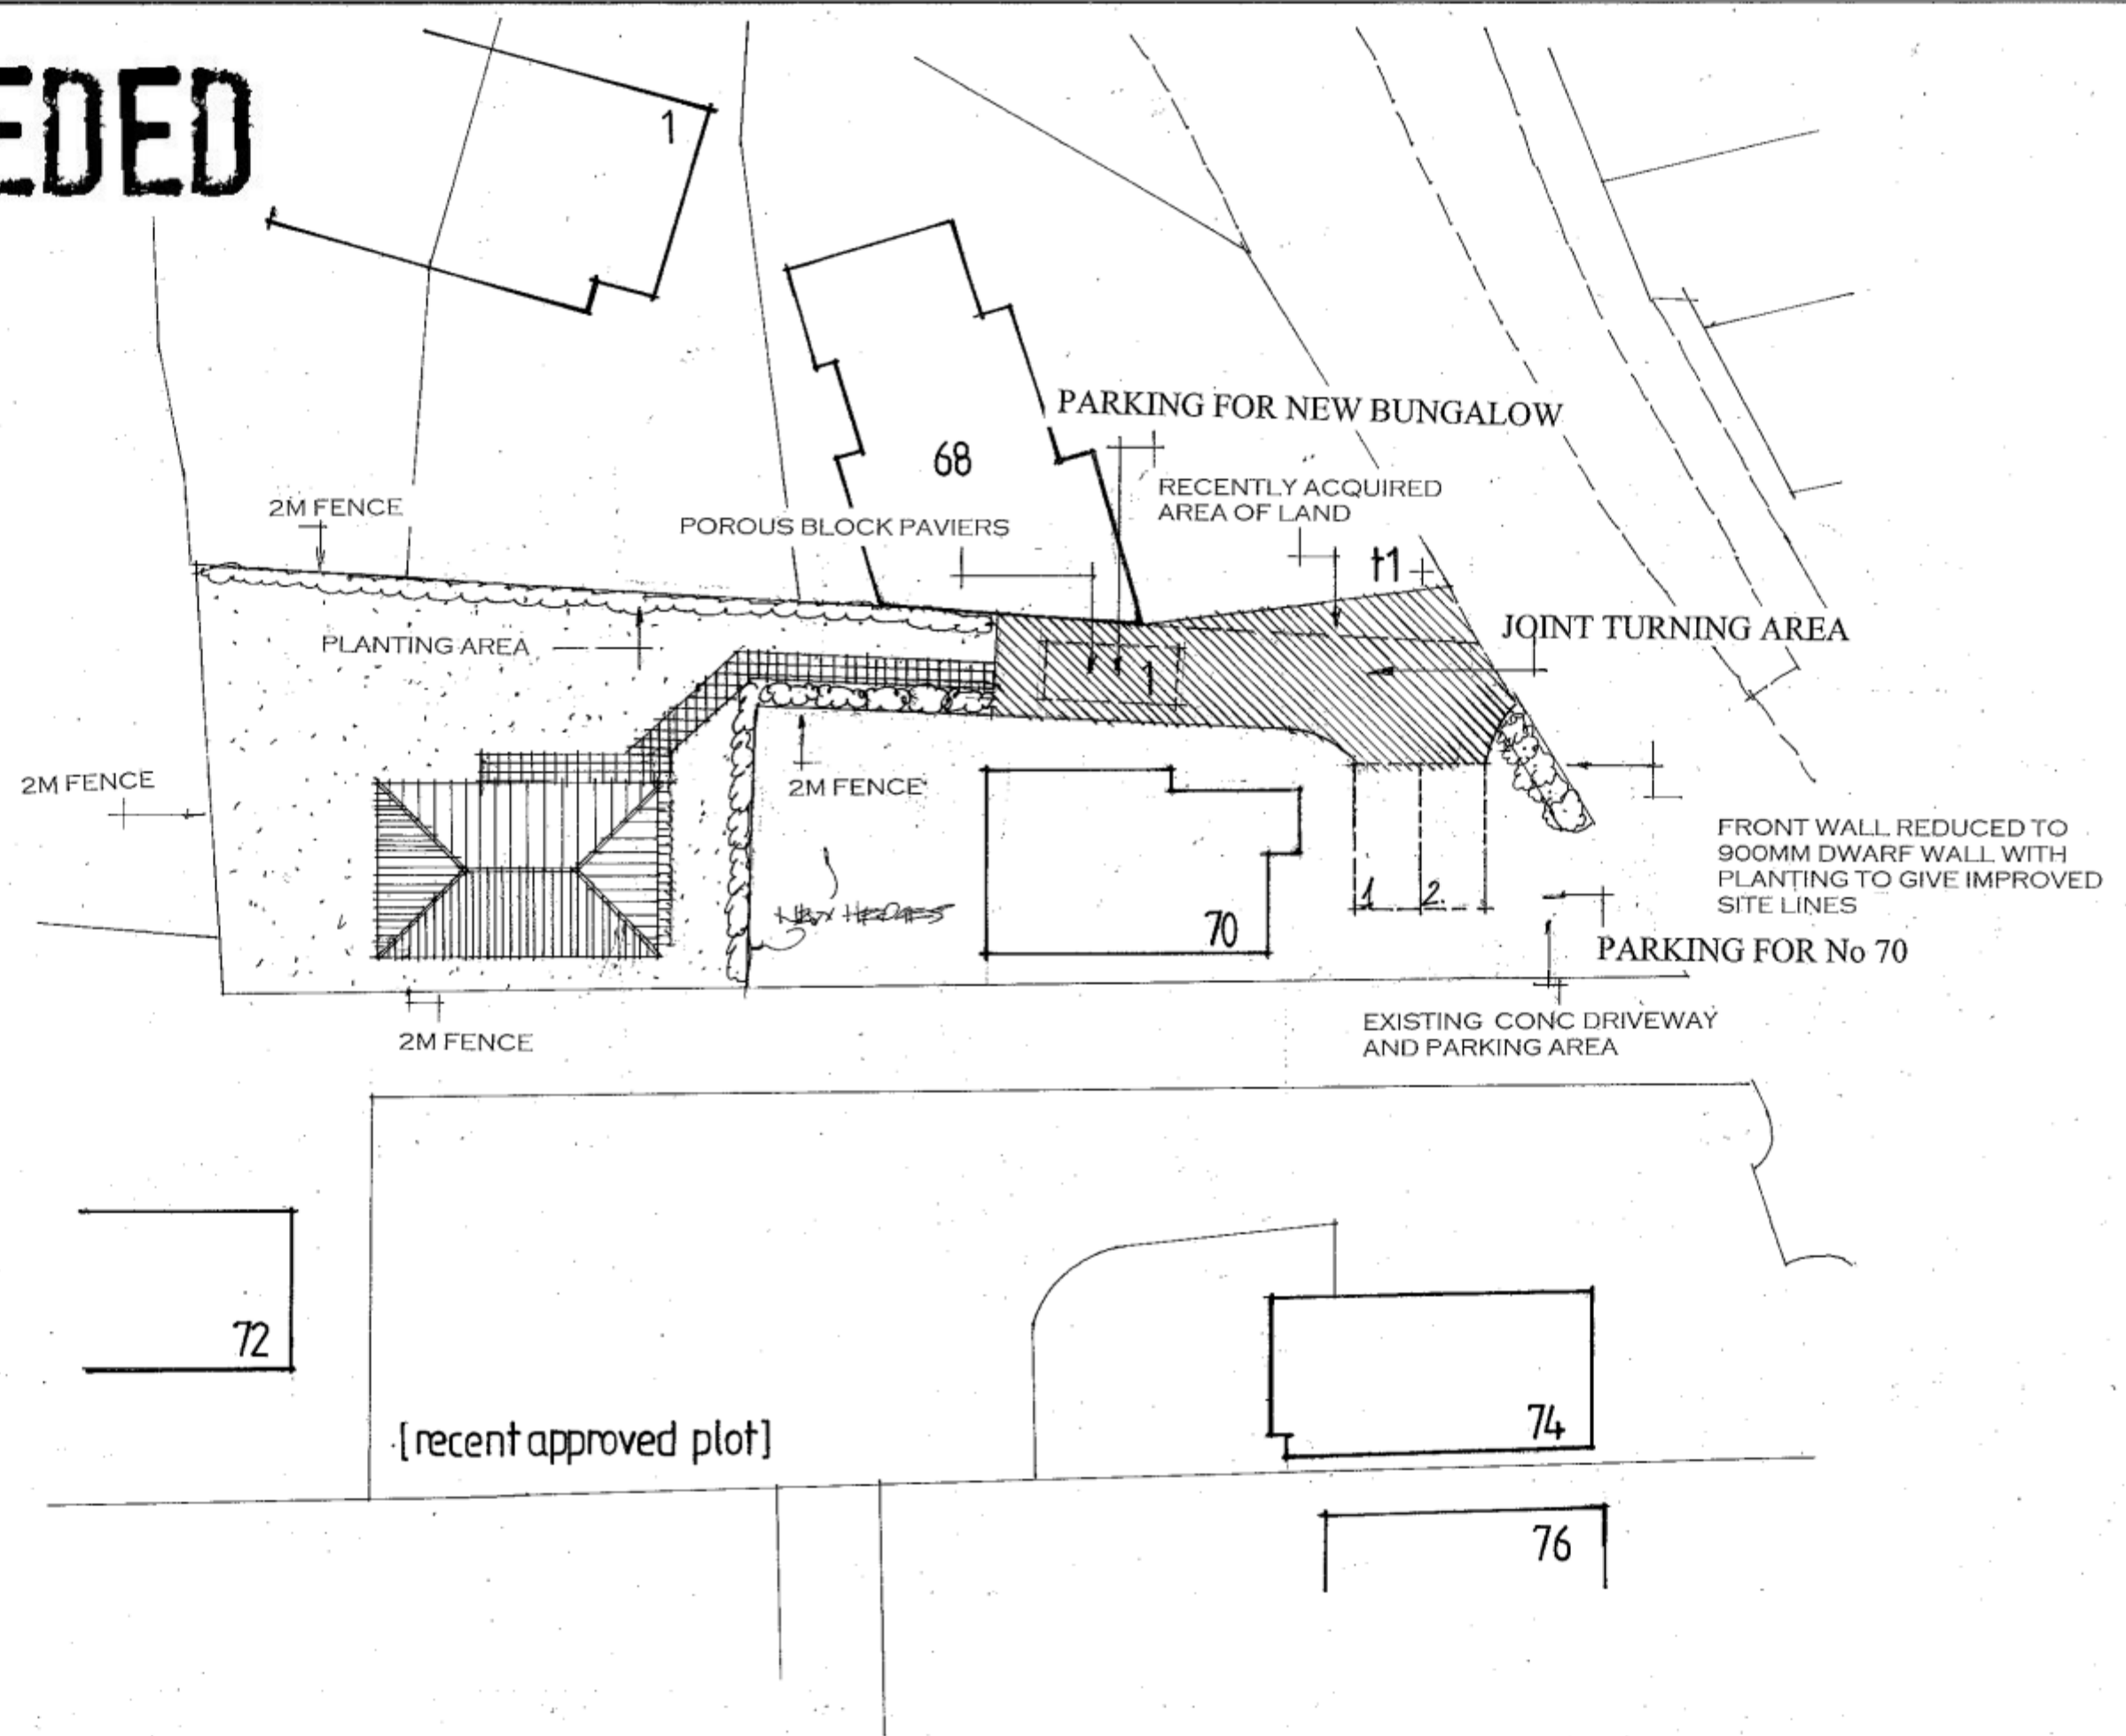

**PROPOSED ONE BEDROOM BUNGALOW (AMENDED)
LAND REAR OF 70, RAILS LANE, HAYLING ISLAND, HANTS.
FOR MR & MRS J. BROWN.**

DATE MAR 2013
SCALE 1:250

PETER J. WALKER MRICS
CHARTERED SURVEYOR
182 SEAFRONT, HAYLING ISLAND, HANTS
PO11 9 AN
TEL: 02392 467571