




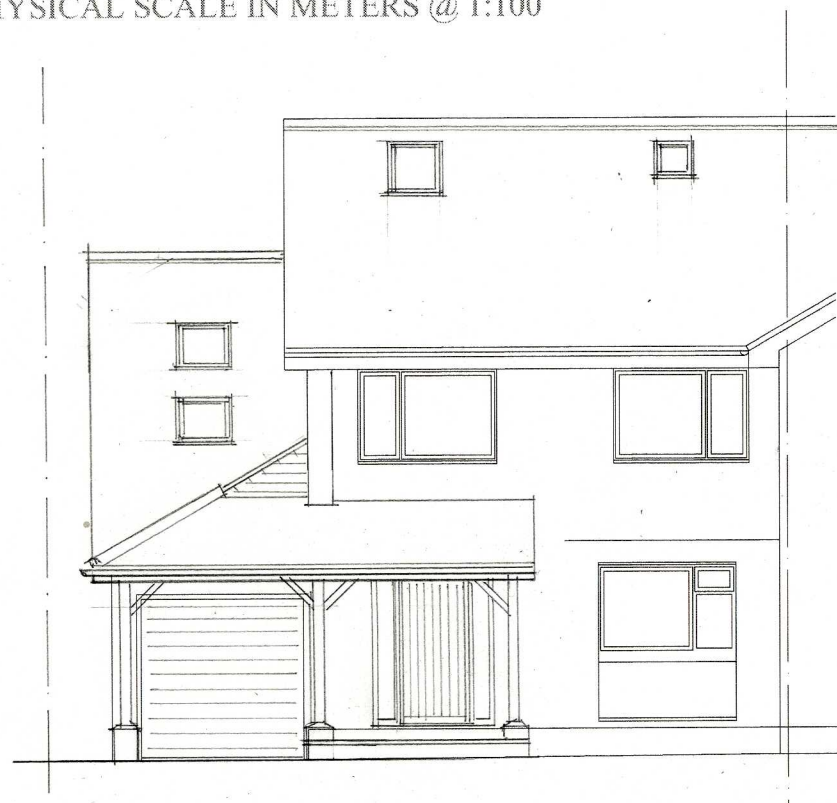


Proposed North (front)

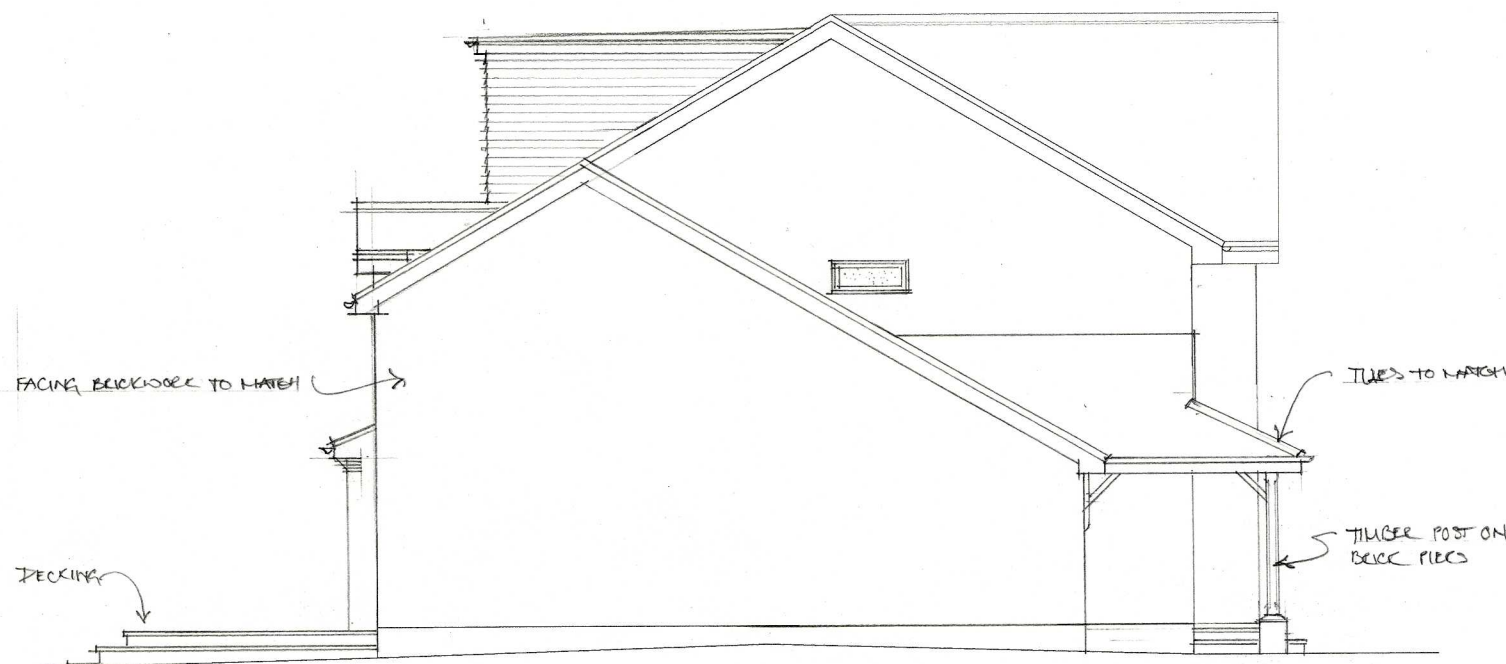

Proposed East

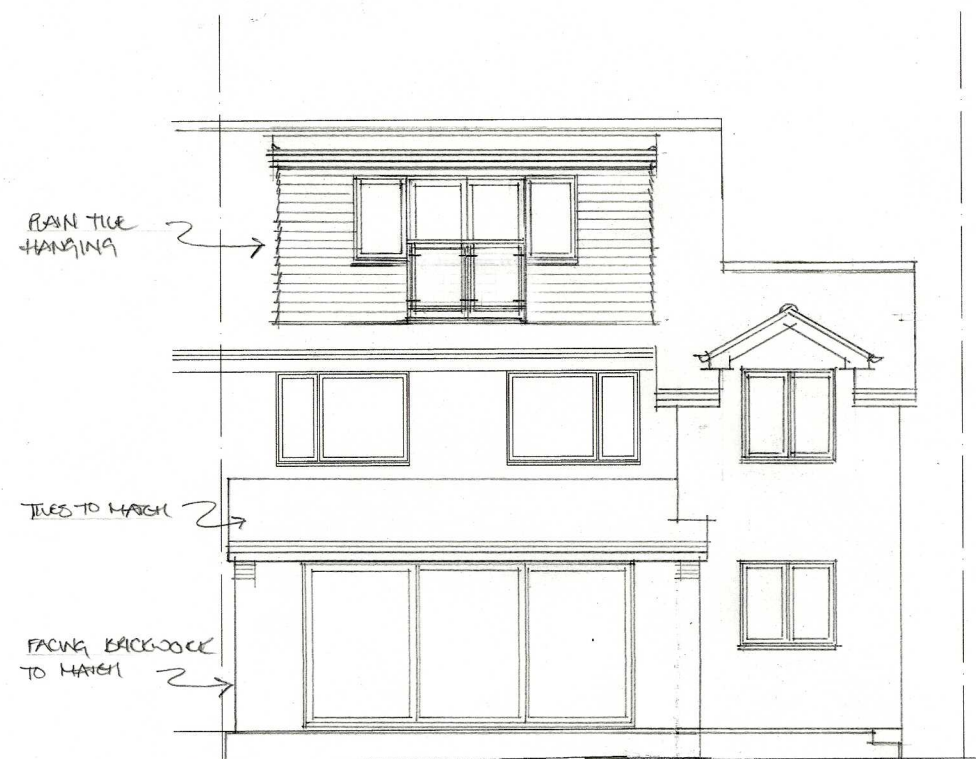

Proposed South

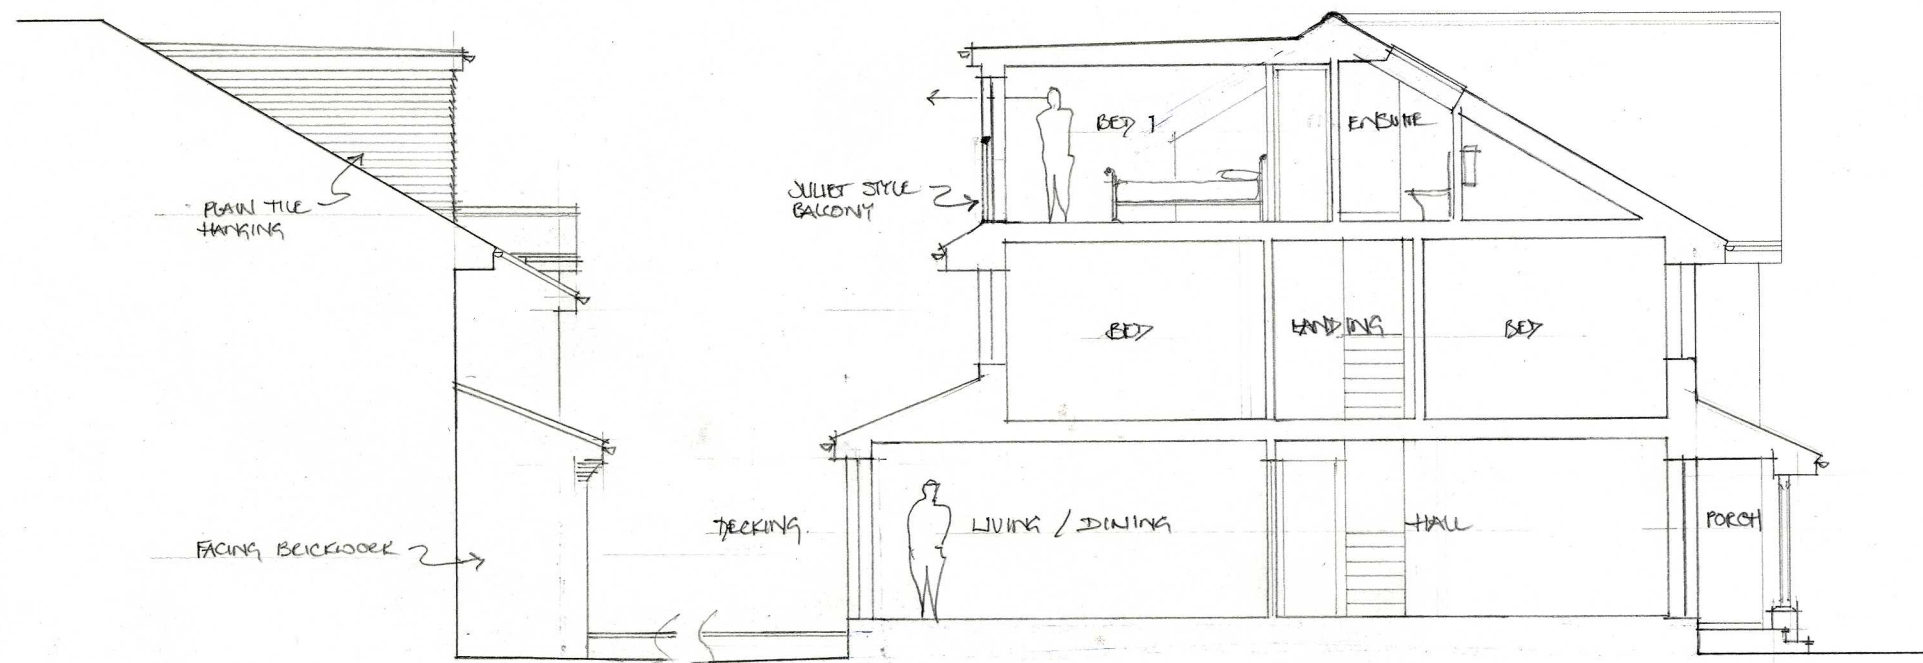

Proposed West

Typical Section

EXTENSIONS & ALTERATIONS
27 Brook Gardens, Emsworth. PO10 7JY

mf designs ltd

Chartered Architects

52 King Street • Emsworth • Hampshire • PO10 7AZ
Director: Martin Farrer RIBA • Co Registration No.4507379

U# 01243 377766
e admin@mfdesigns.org.uk

Date: May 2013
Scale: 1:100

Job No: 3068
Drg No: P02

