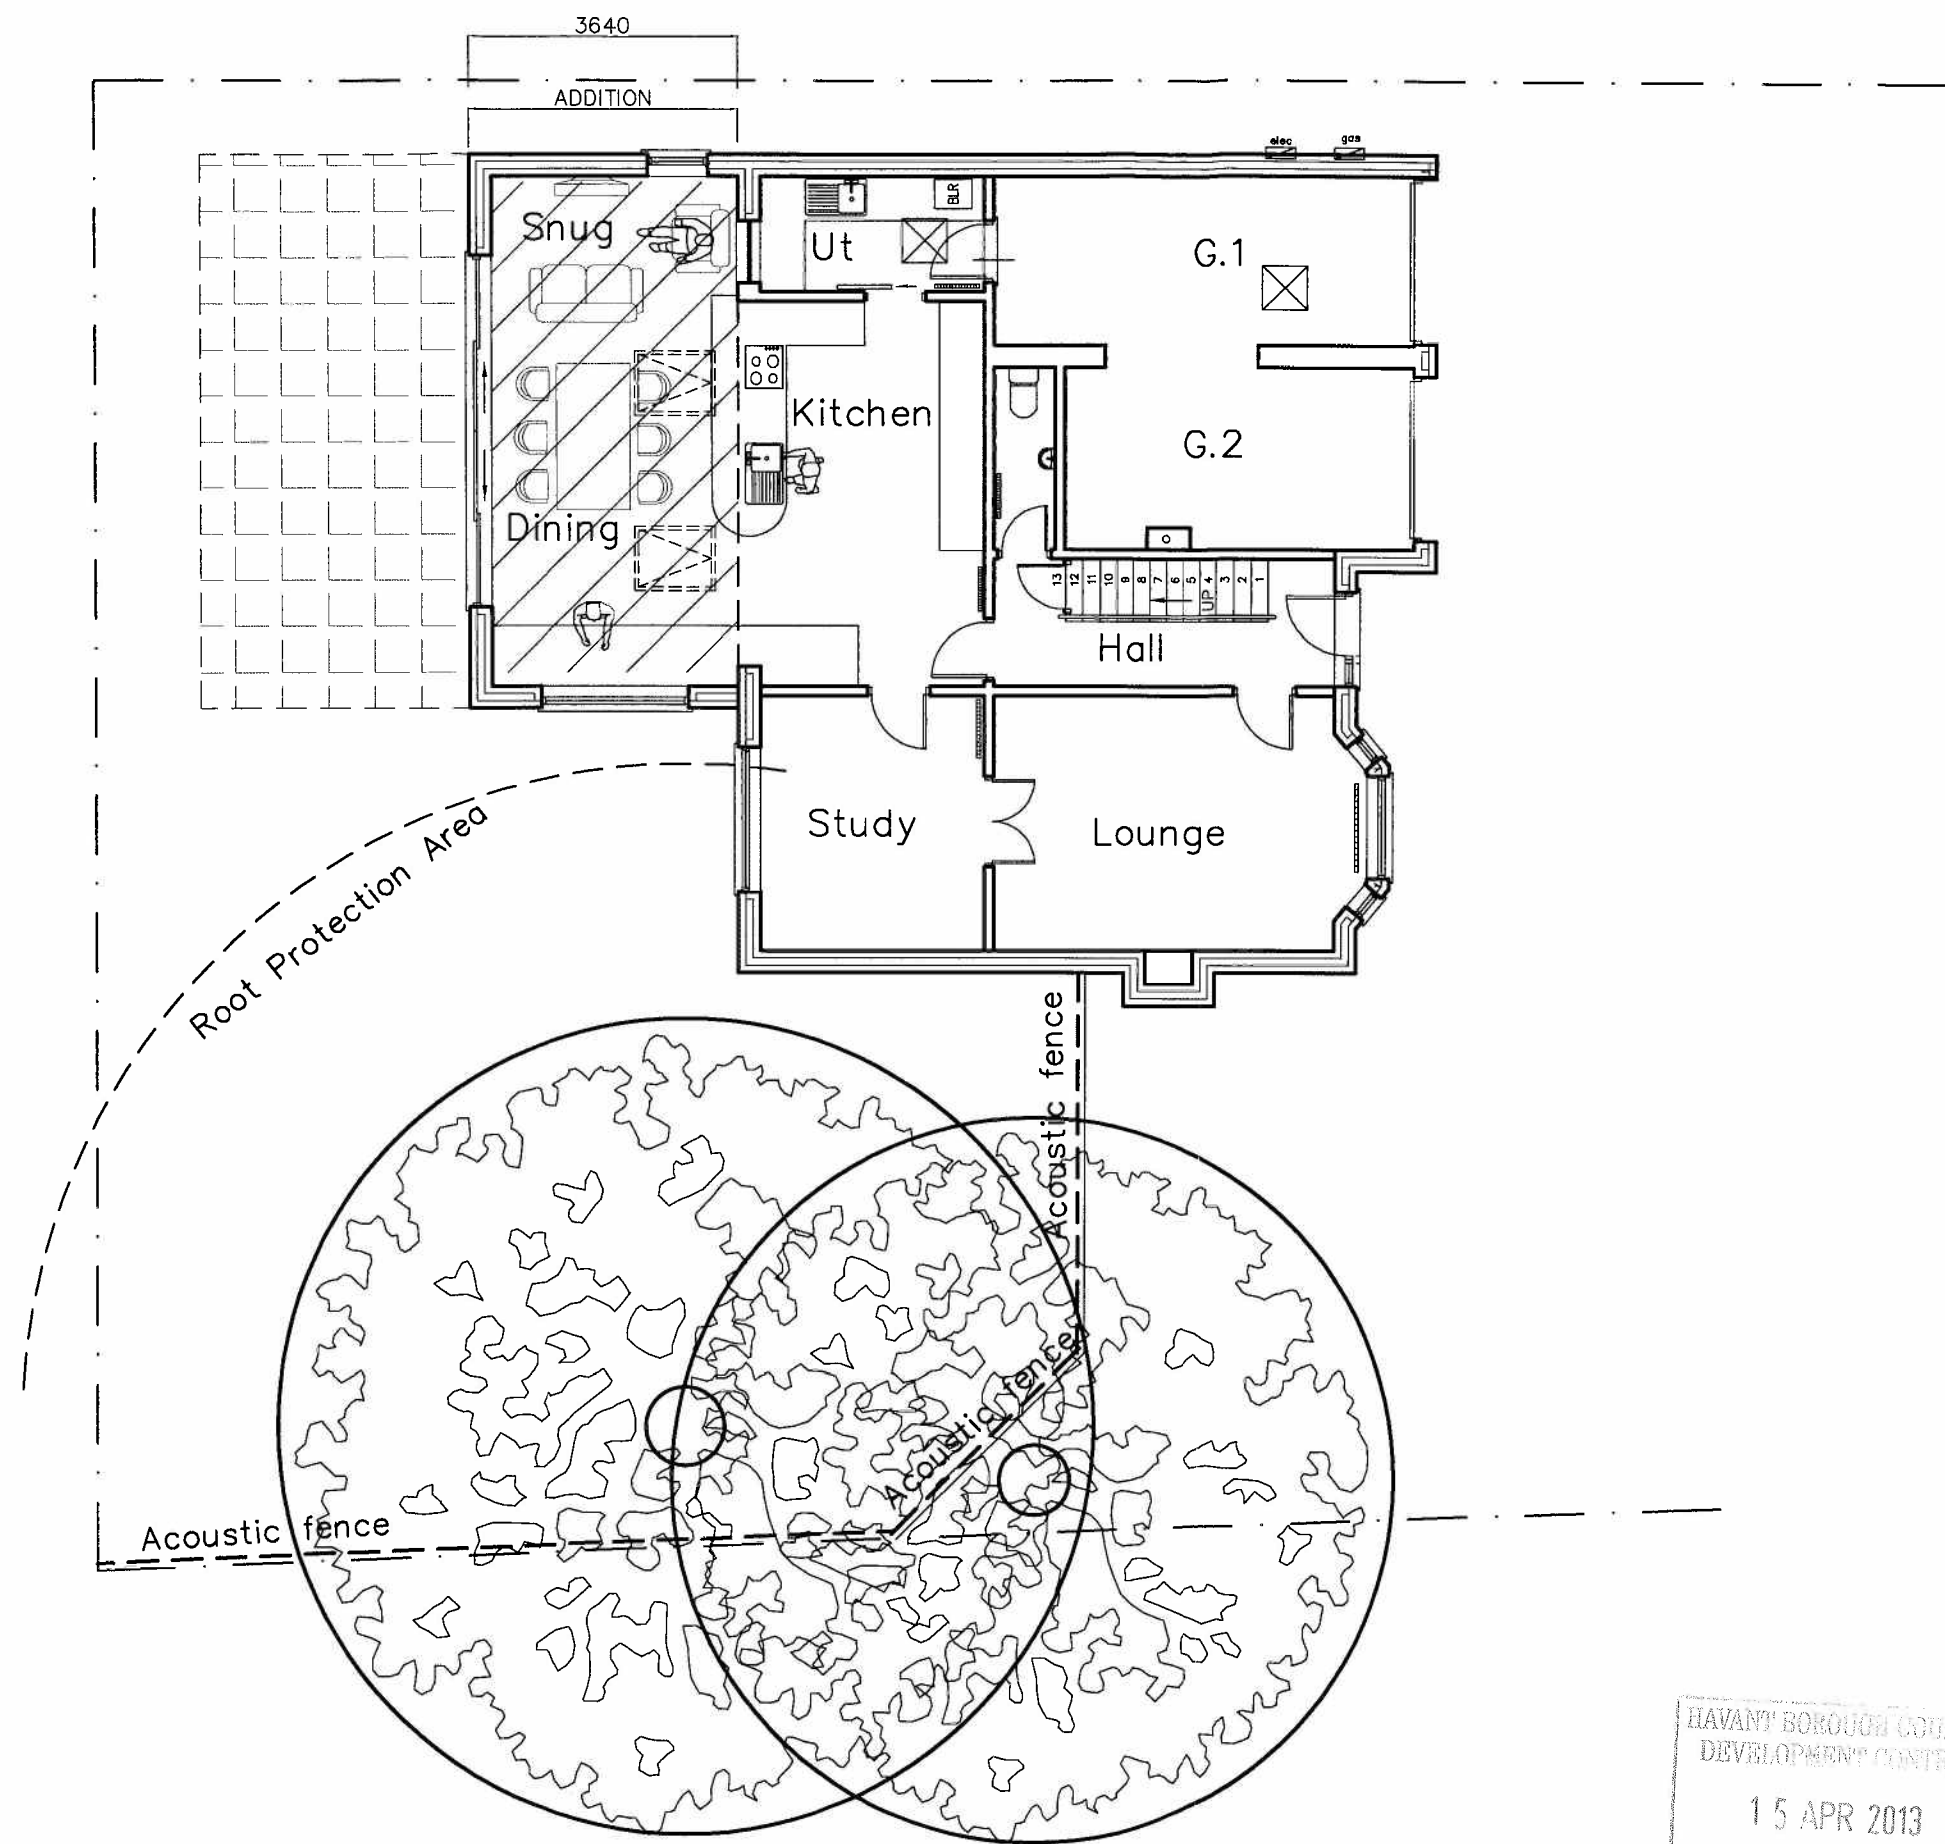


1 Claremont Gardens
Purbrook
PO7 5LL


PROPOSAL FLOOR PLANS

Martin Critchley
Chartered Architect
7 North Street
Havant, Hampshire, PO9 1PW
023 92 474 919
critchleyarchitect@hotmail.com

Scale A3=1:100, A1=1:50
Drawn MHC/SAR
Date 07/03/13

Revisions

- A. Client revisions. 15/03/13
- B. Tree RPA added. 04/04/13
- C. Fence designated. 10/04/13
- D.
- E.

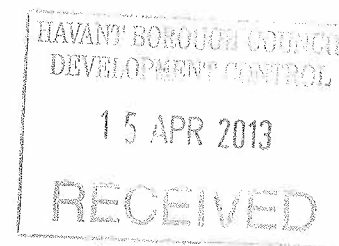

1316-301^C