




100/69099/60

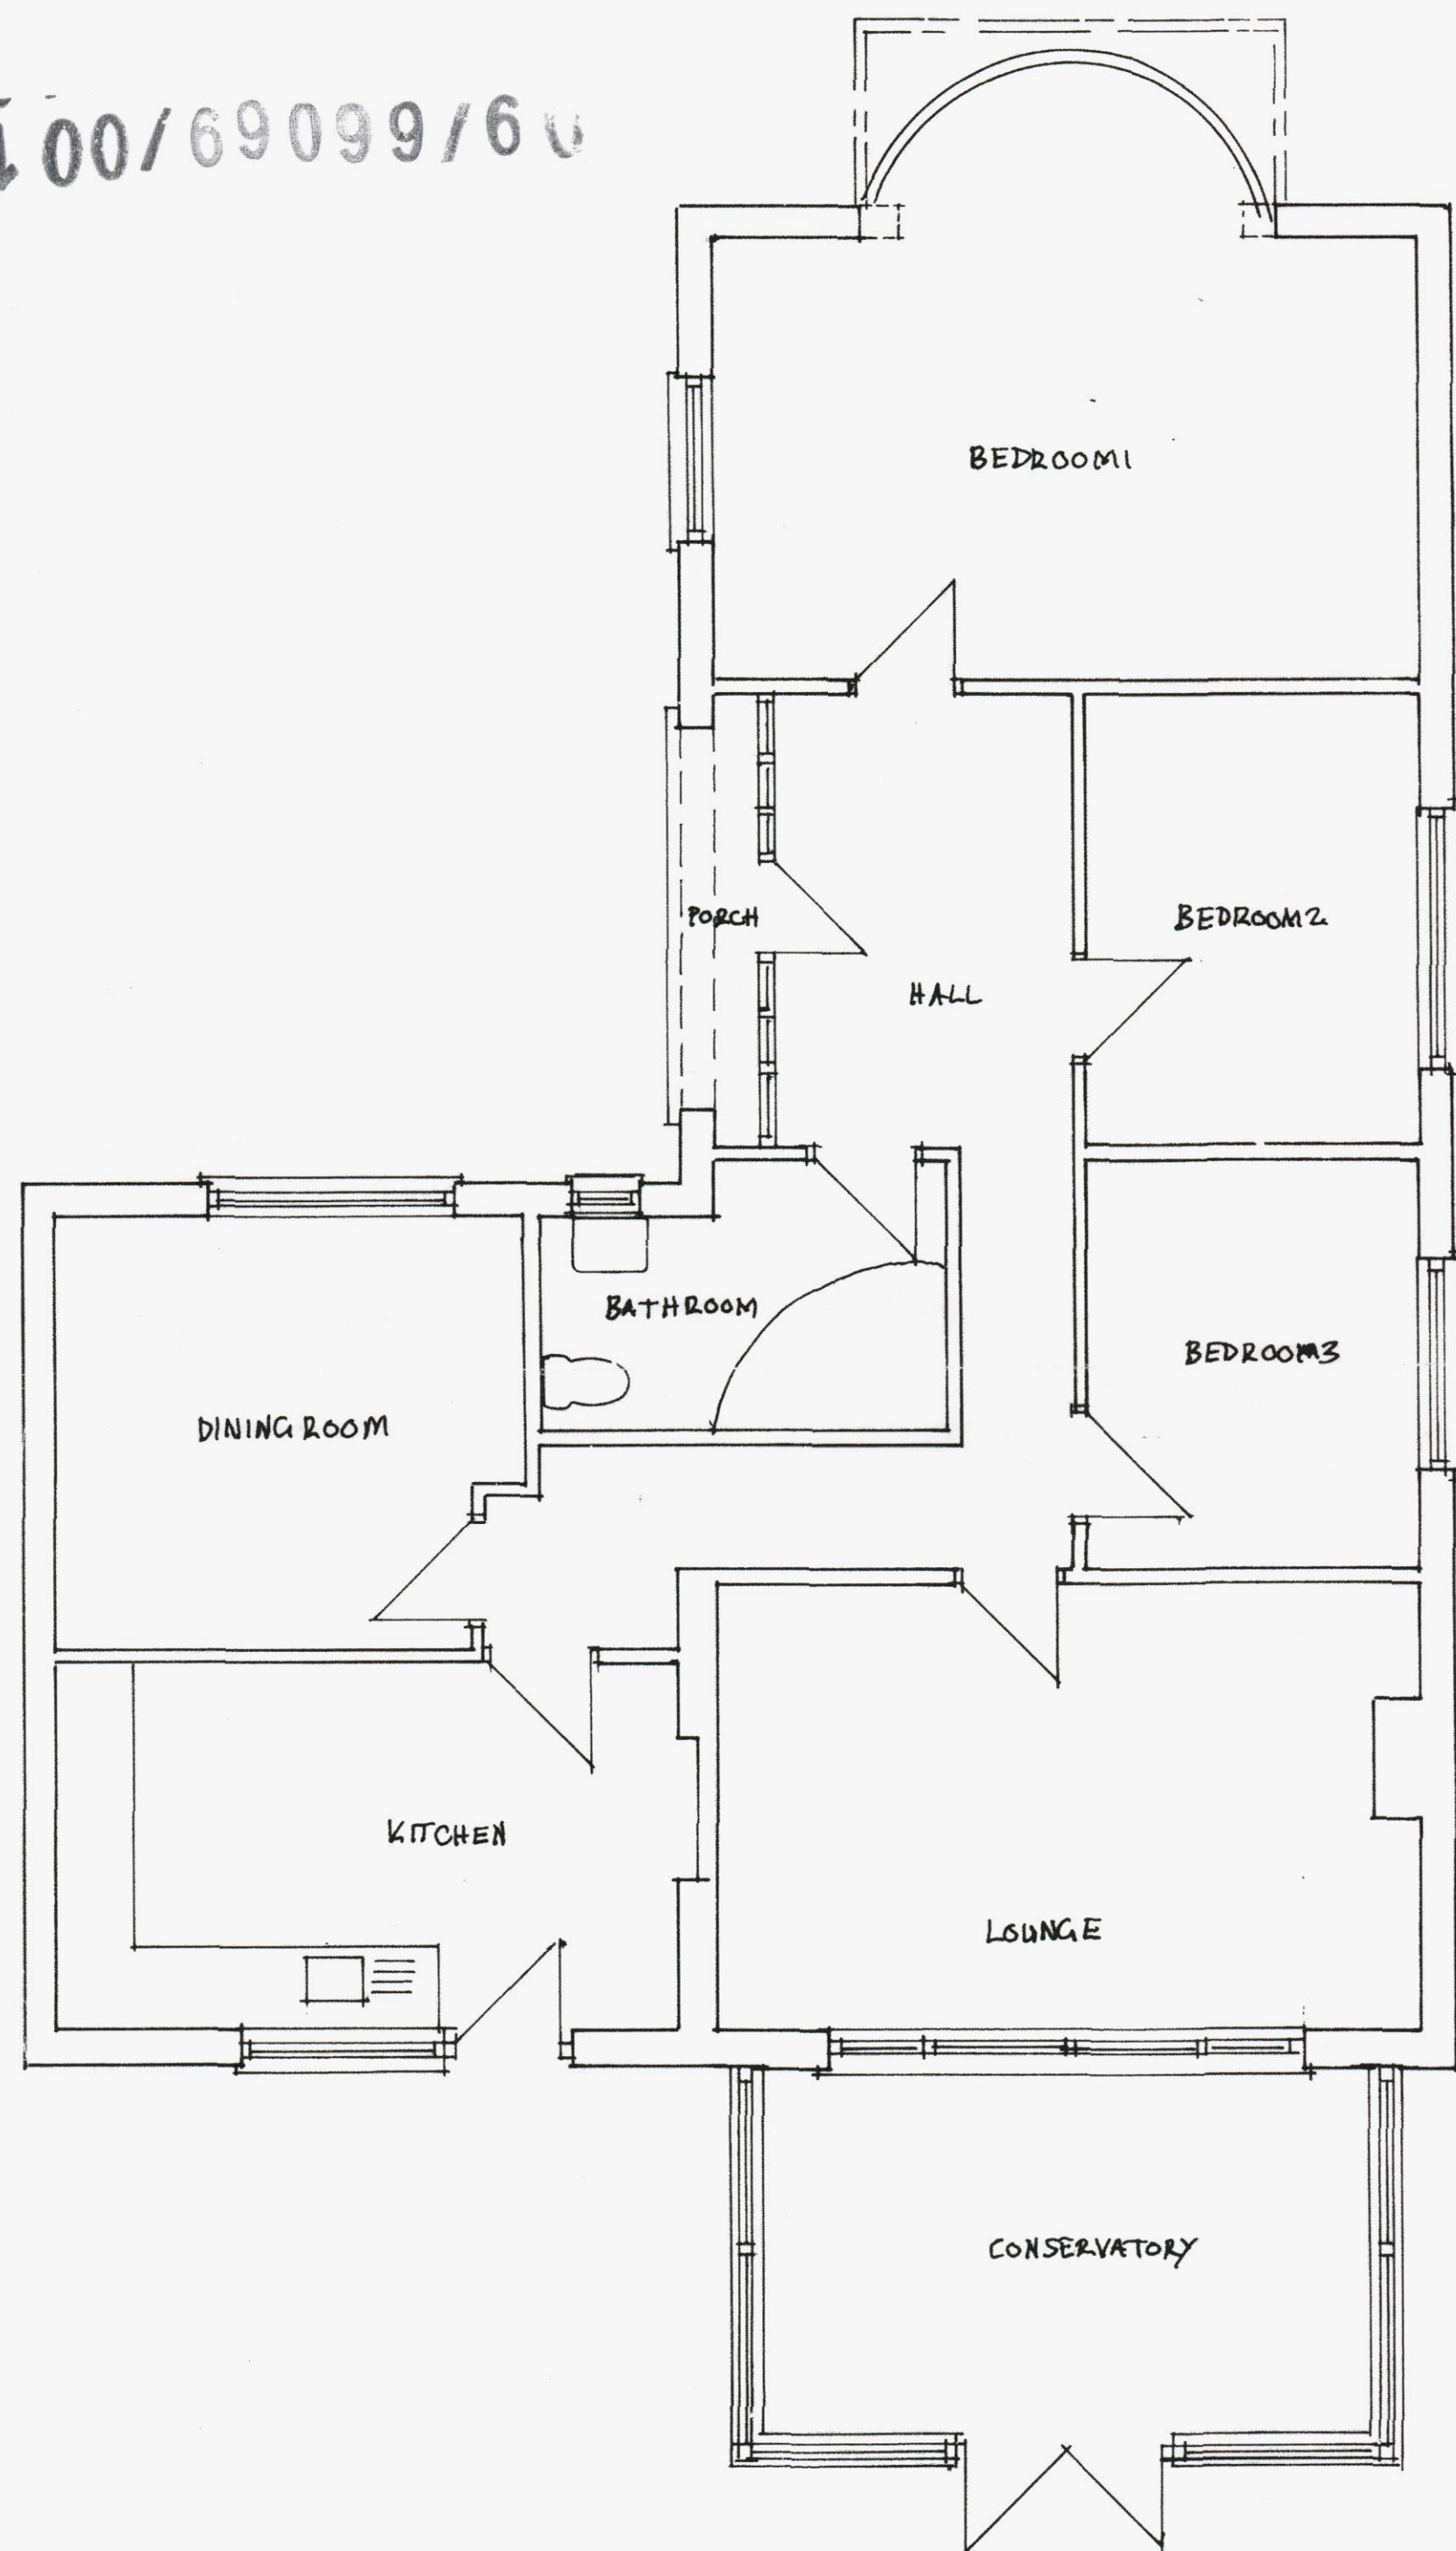

EXISTING FLOOR PLAN

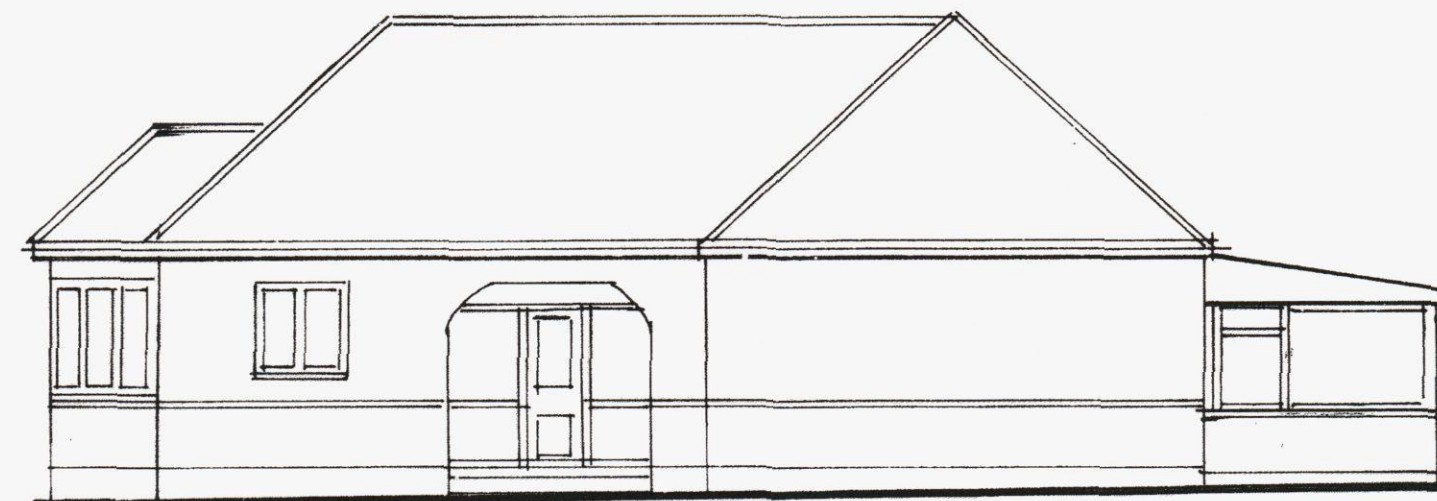

SIDE (NORTH)

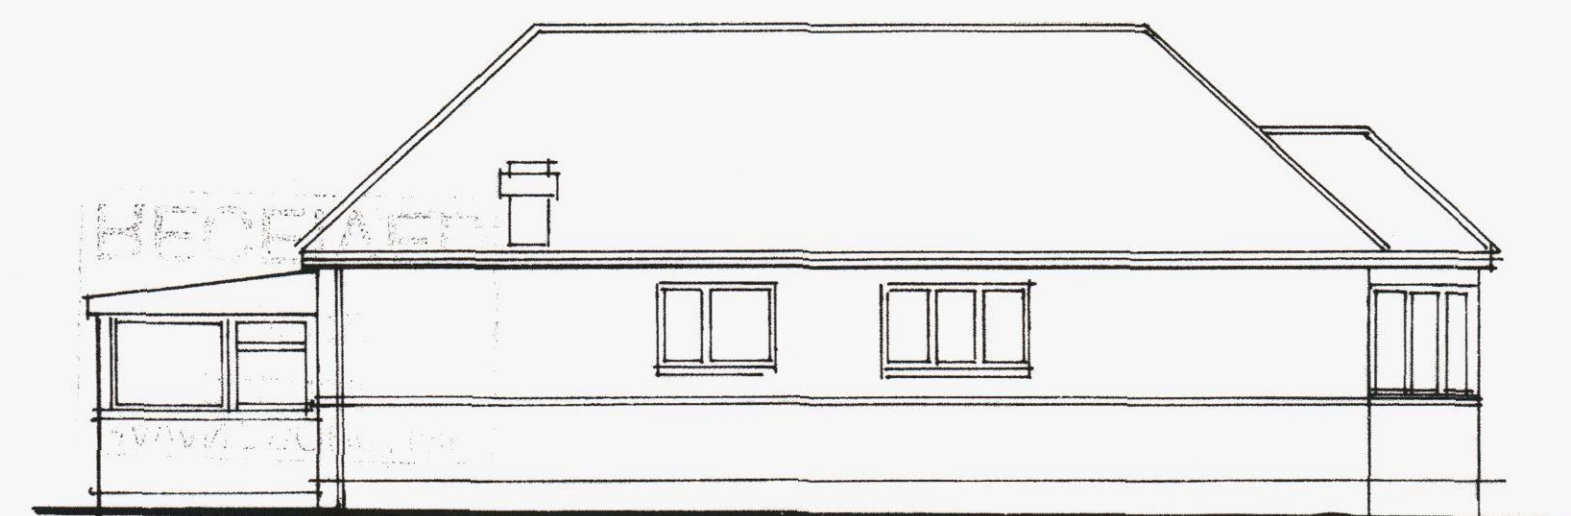

SIDE (SOUTH)

HAVANT BOROUGH COUNCIL
06 AUG 2009
RECEIVED



REAR (WEST)

EXISTING ELEVATIONS

B.O.H.
PERMIT

HAVANT BOROUGH COUNCIL
DEVELOPMENT CONTROL
21 JUN 2013
RECEIVED

Title:	PROPOSED REAR EXTENSION TO A BUNGALOW (Existing Plan & Elevations)
Address:	23 LONE VALLEY WIDLEY PORTSMOUTH HANTS
Client:	MR. C. AYLOTT Tele: 023 92 690592
Scale:	1 : 50 & 1 : 100 Date: 01 August 2009