



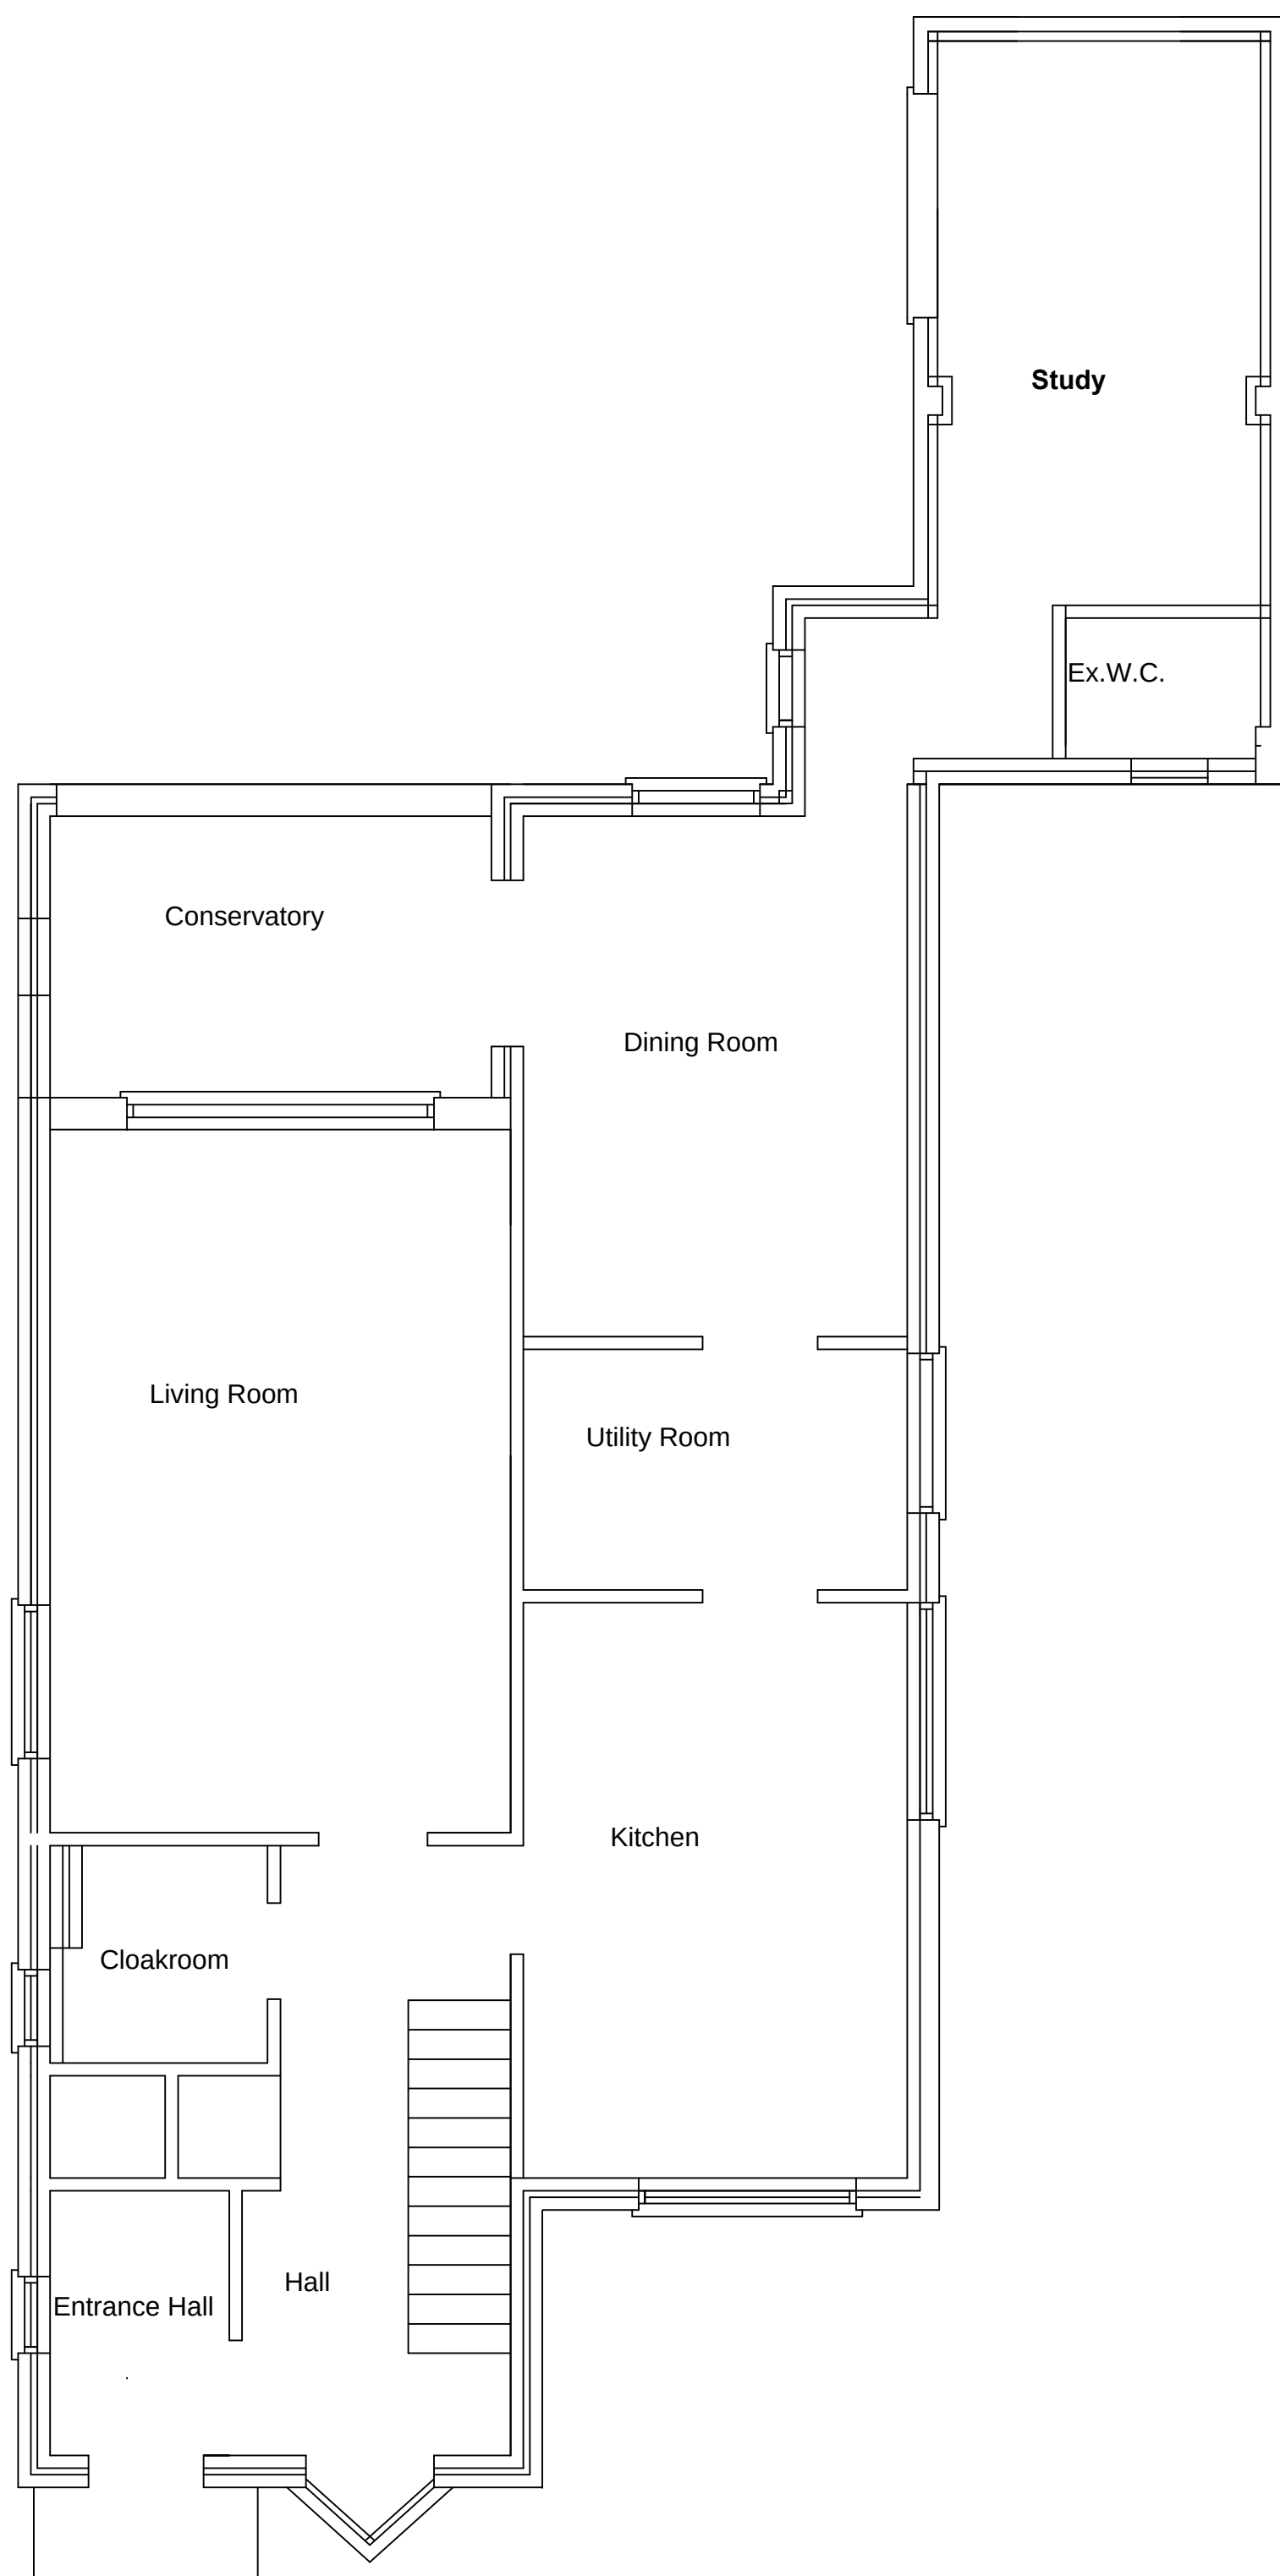

Ground Floor (As Existing)

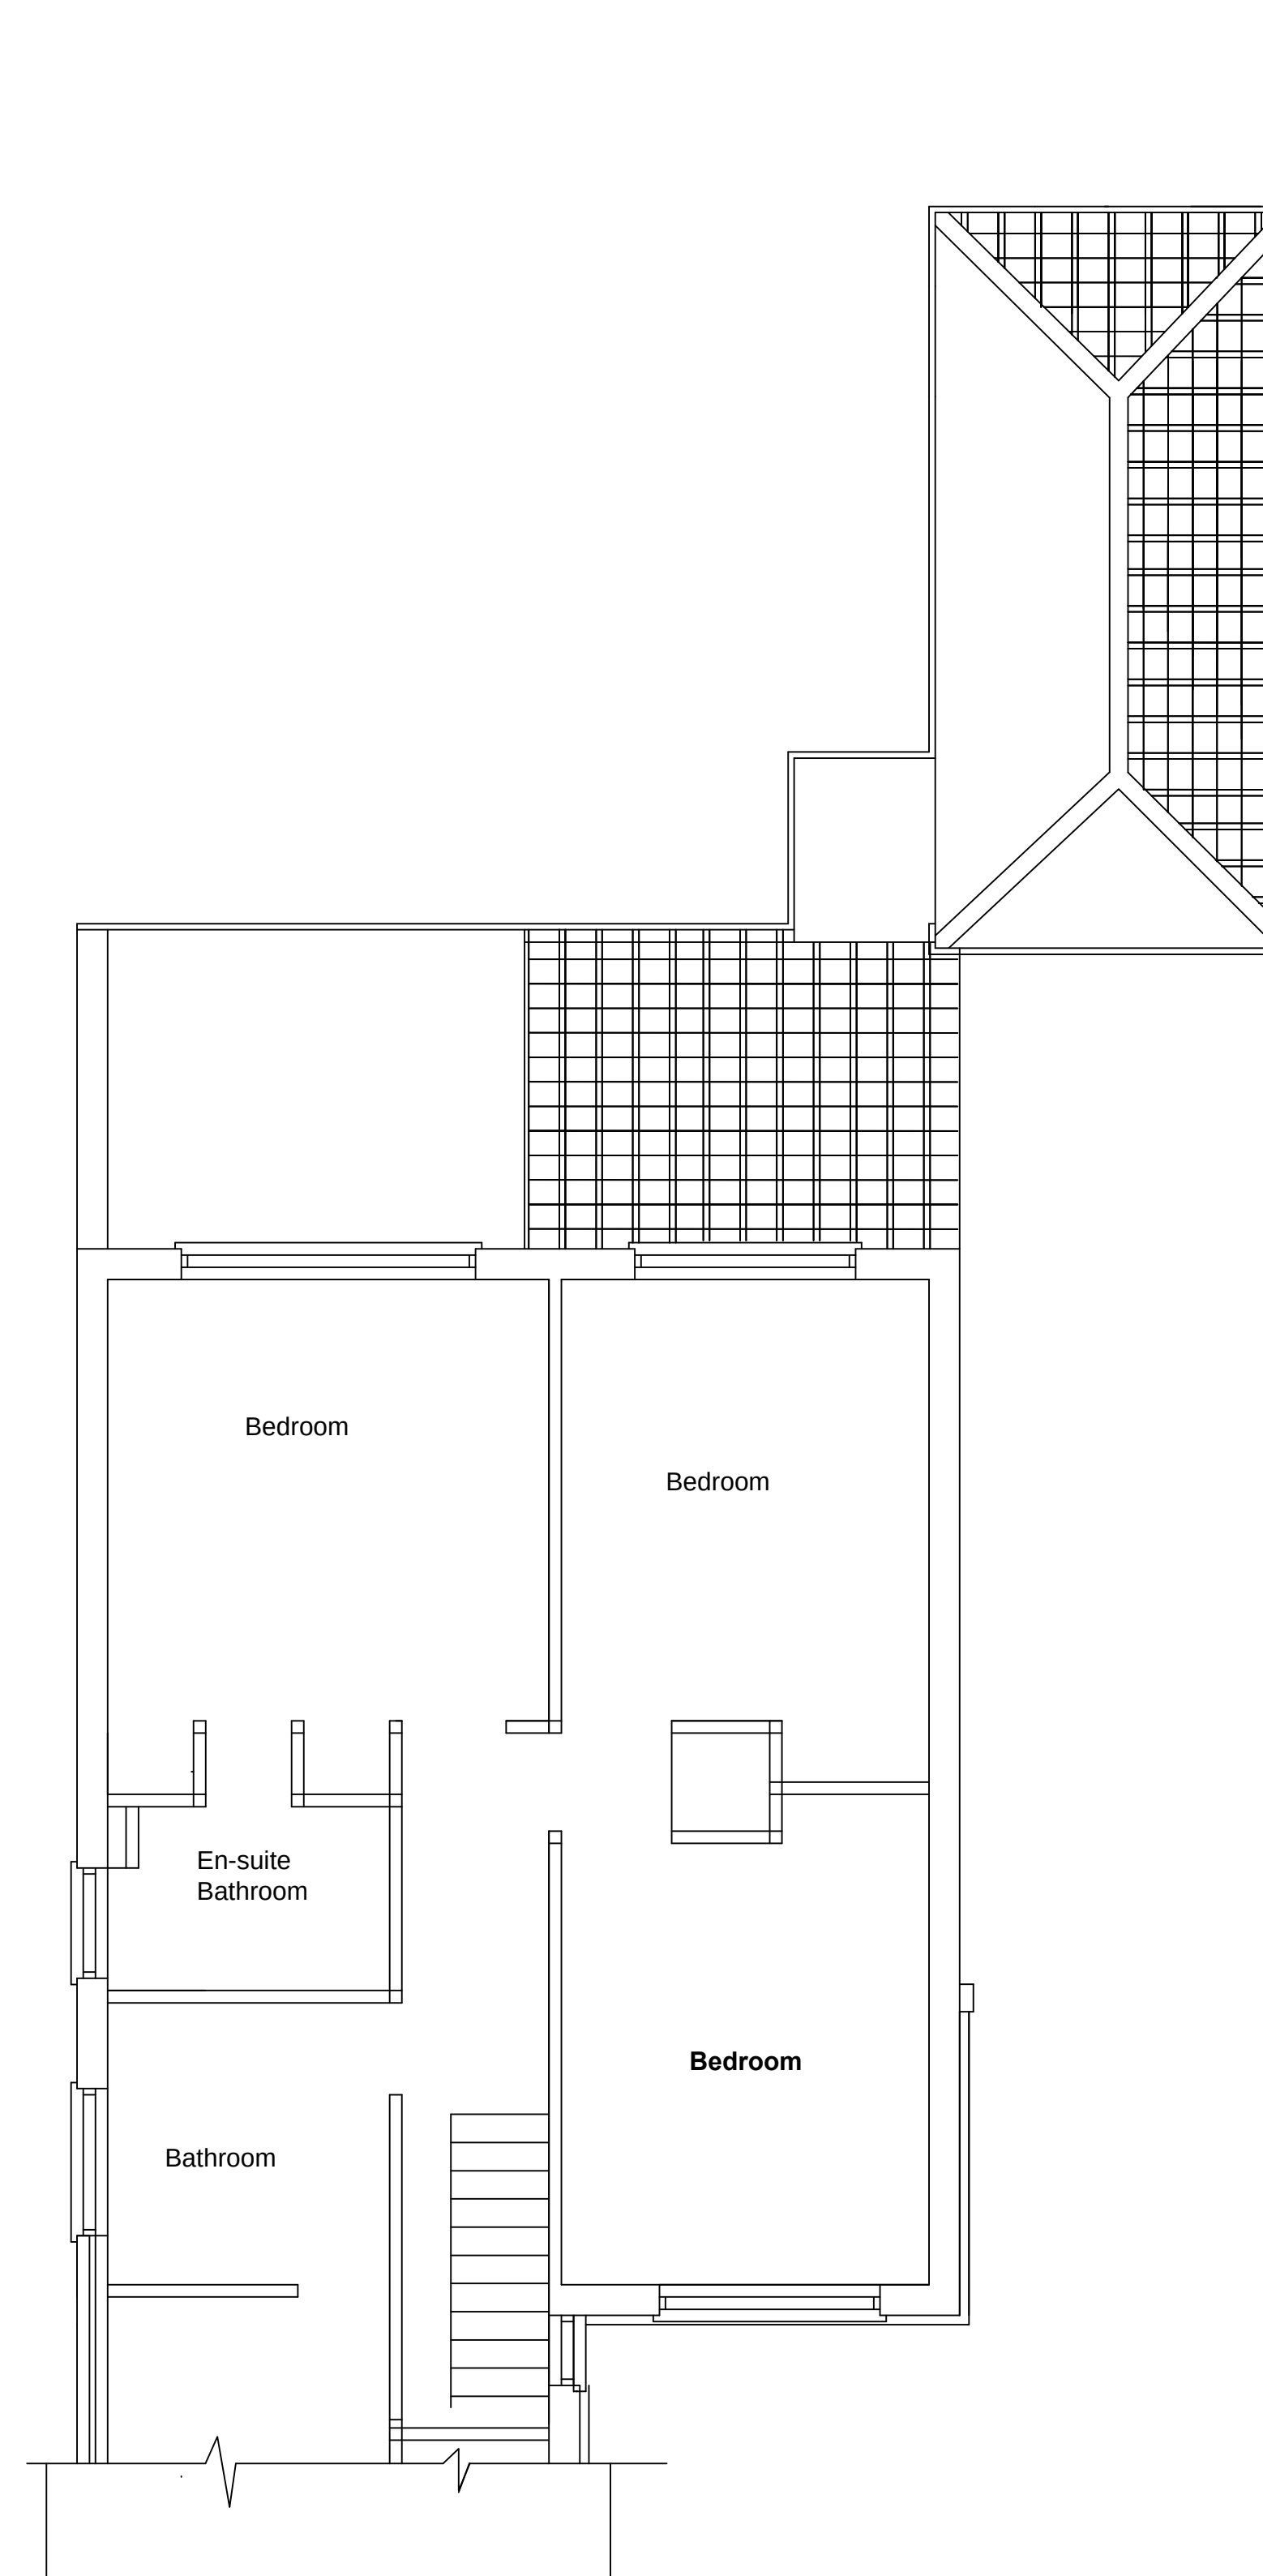

First floor (As Existing)

General Notes

| No. | Revision/Issue | Date |
|-----|----------------|------|
|     |                |      |
|     |                |      |

Firm Name and Address

Project Name and Address

Existing Floor Plans  
72a Park Avenue  
Waterlooville  
Hampshire PO7 5DW

| Project    | Sheet      |
|------------|------------|
| Extensions | 6102/04    |
| Date       | 08/03/2013 |
| Scale      | 1 : 50     |