


**PROPOSED TWO STOREY SIDE ADDITION.
3, GLEBE CLOSE, HAYLING ISLAND, HANTS.
FOR MR & MRS D. EDWARDS.**

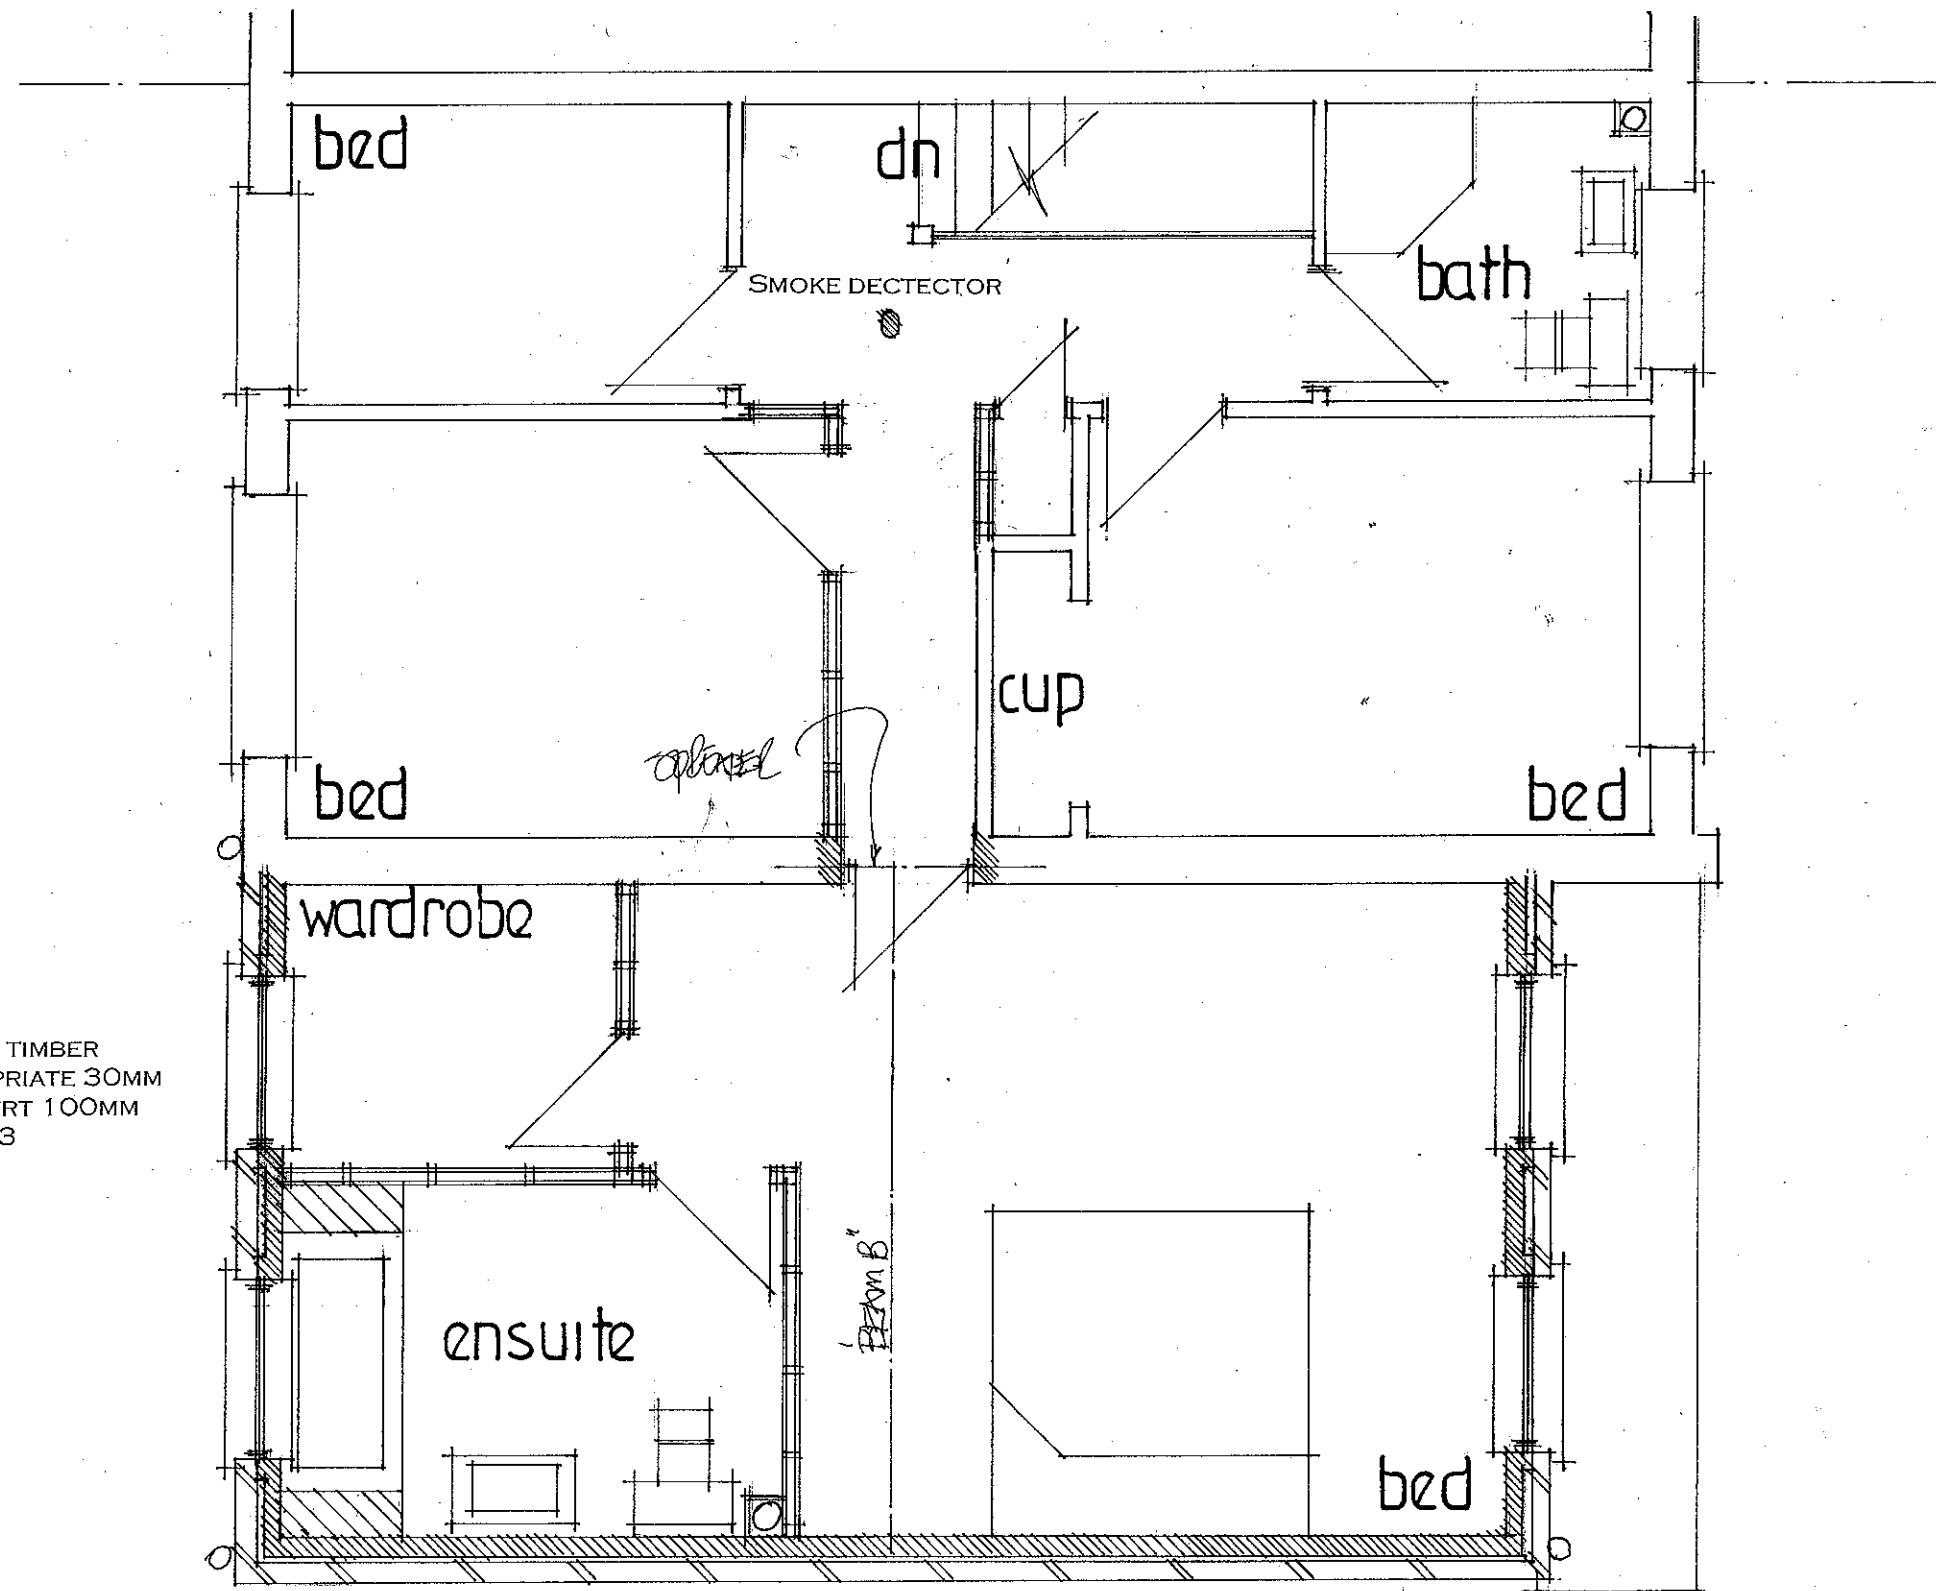

FIRST

PROPOSED LAYOUT

date feb 2013
scale 1:50

PETER J. WALKER MRICS
CHARTERED SURVEYOR
182 SEAFRONT, HAYLING ISLAND, HANTS
PO11 9 AN

TEL: 02392 467571