
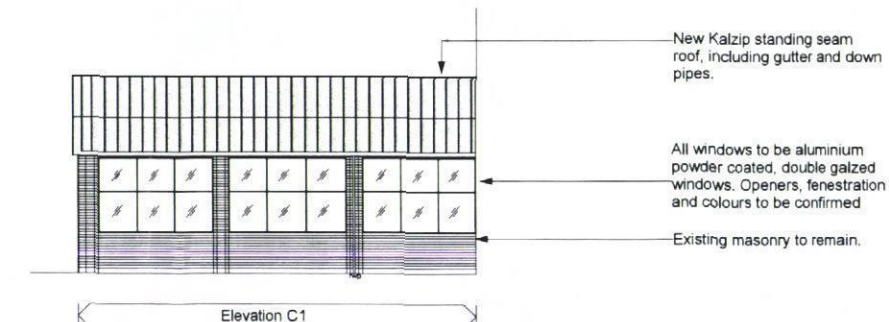
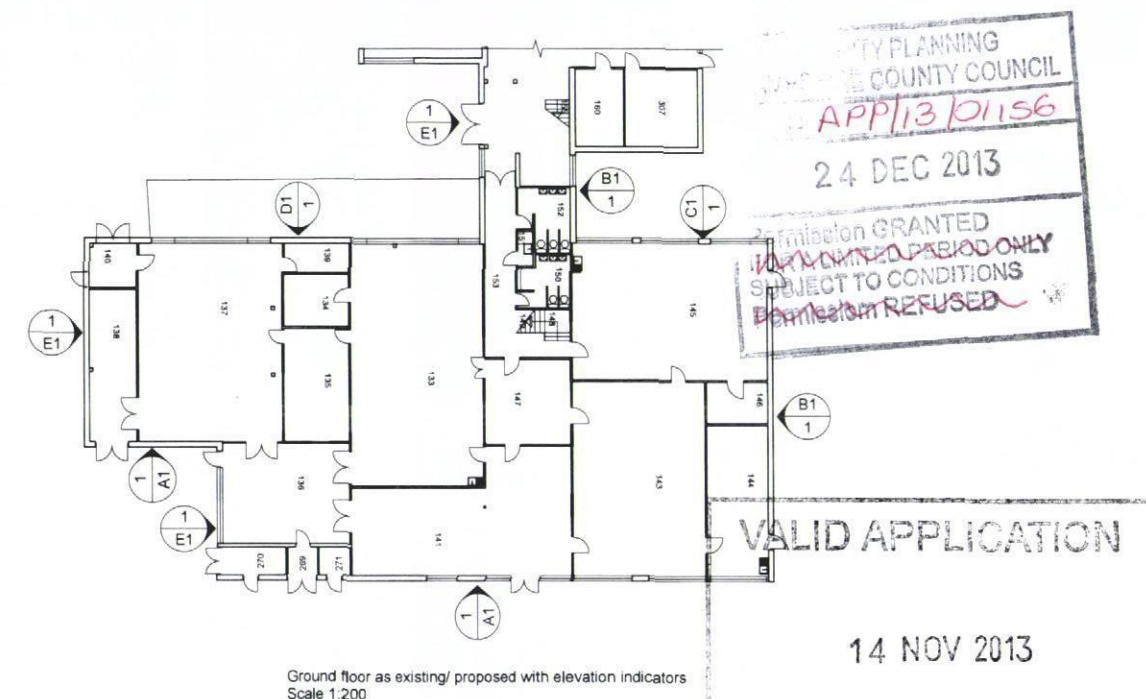
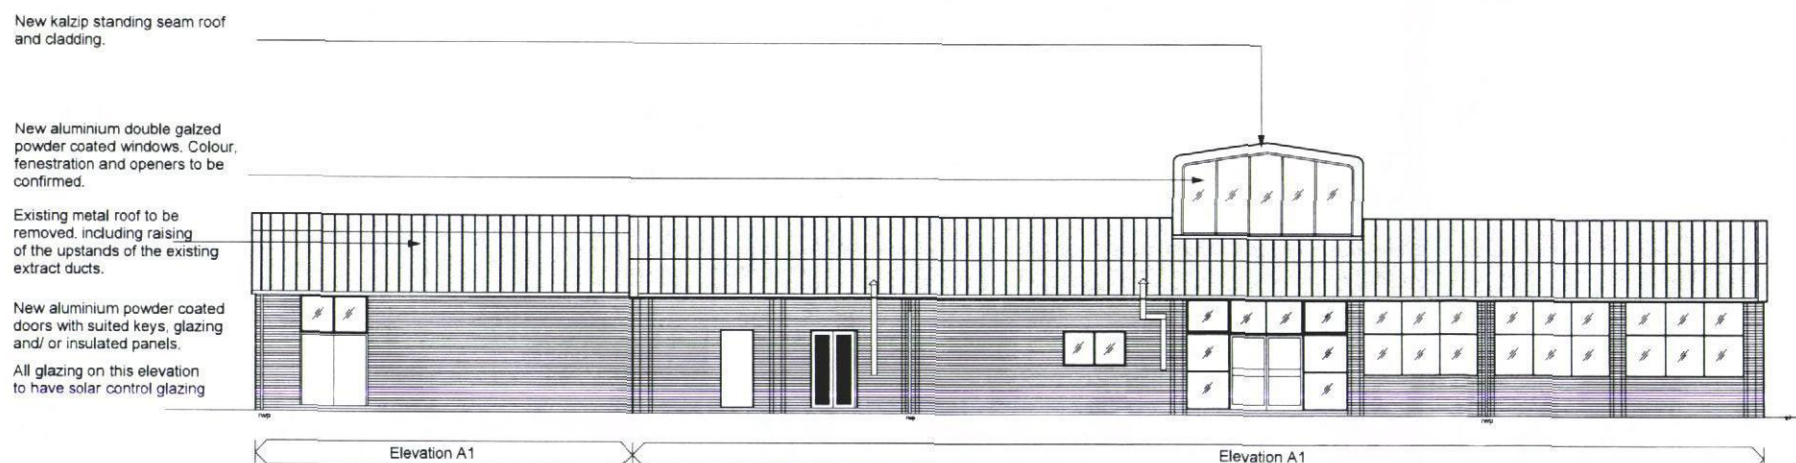
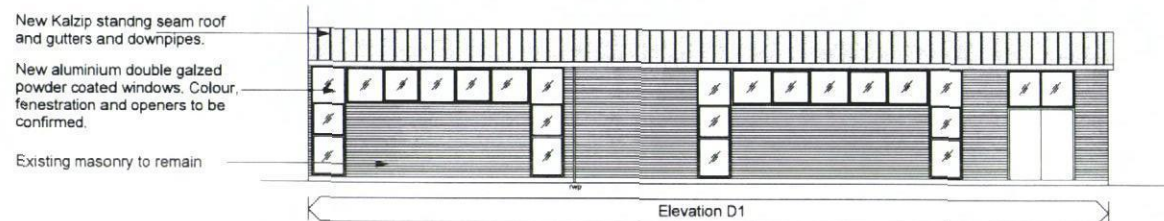
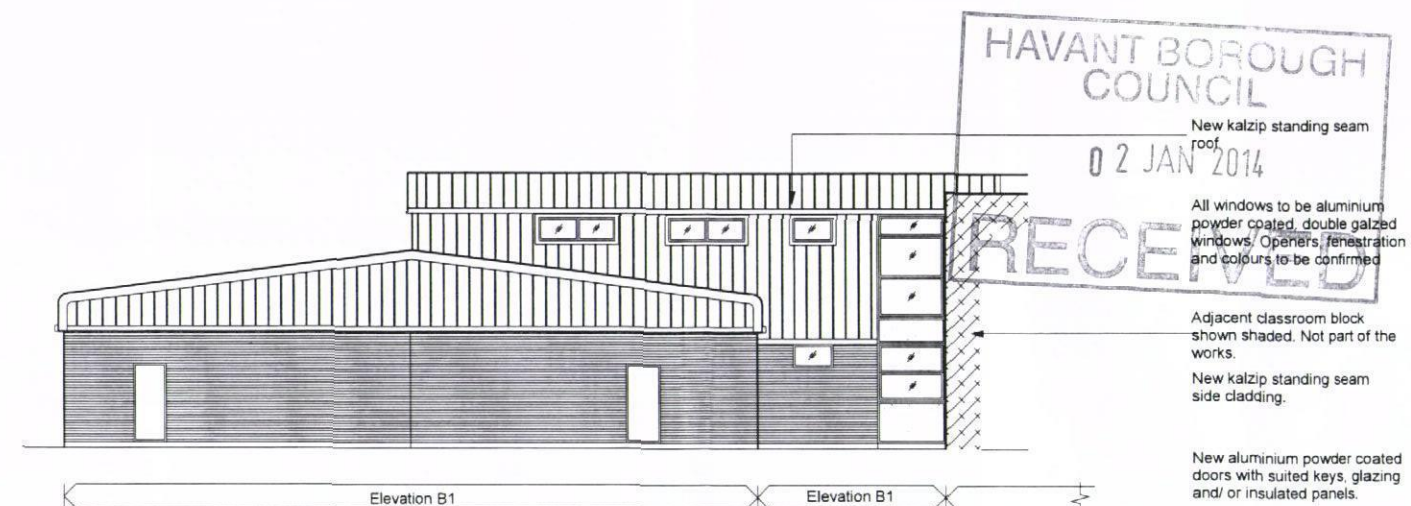


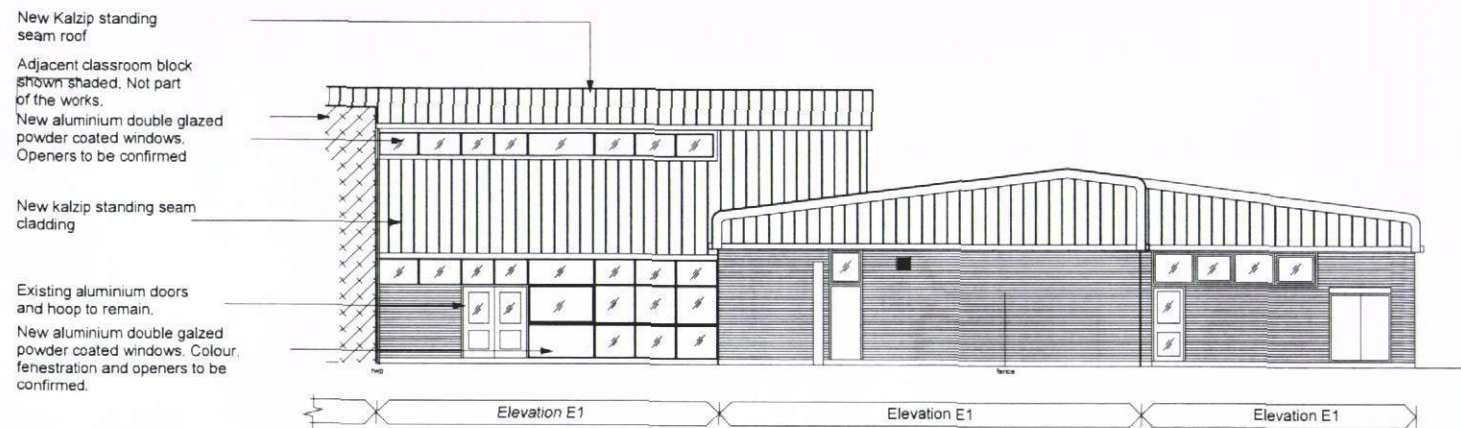

Notes

- 1 This drawing is © copyright Hampshire County Council 2013. No unauthorised reproduction of any kind is permitted.
- 2 No Dimensions to be scaled from this drawing
- 3 This map is reproduced from Ordnance Survey material with the permission of Ordnance Survey on behalf of the controller of Her Majesty's Stationery Office © Crown copyright. Unauthorised reproduction infringes Crown Copyright and may lead to prosecution or civil proceedings. (100019180), (2013)

rev	description	date	by

Hampshire County Council PROJECT Crookhorn Technology college Stakes Hill Road, Waterloooville PO57 5UD		HCC Property Services, Three Minsters House, 76 High Street, Winchester SO23 8UL, tel. (01962) 847801 Property Services	
SCALE Varies @A1 @A3		DATE 03/09/13	
DRAWN ERW		CHKD	
DRAWING No C09644 301		REVISION	
FILE REF. File name		SHEET CONTENTS Elevations as proposed	

Planning