


HAVANT BOROUGH
COUNCIL

04 DEC 2013

RECEIVED

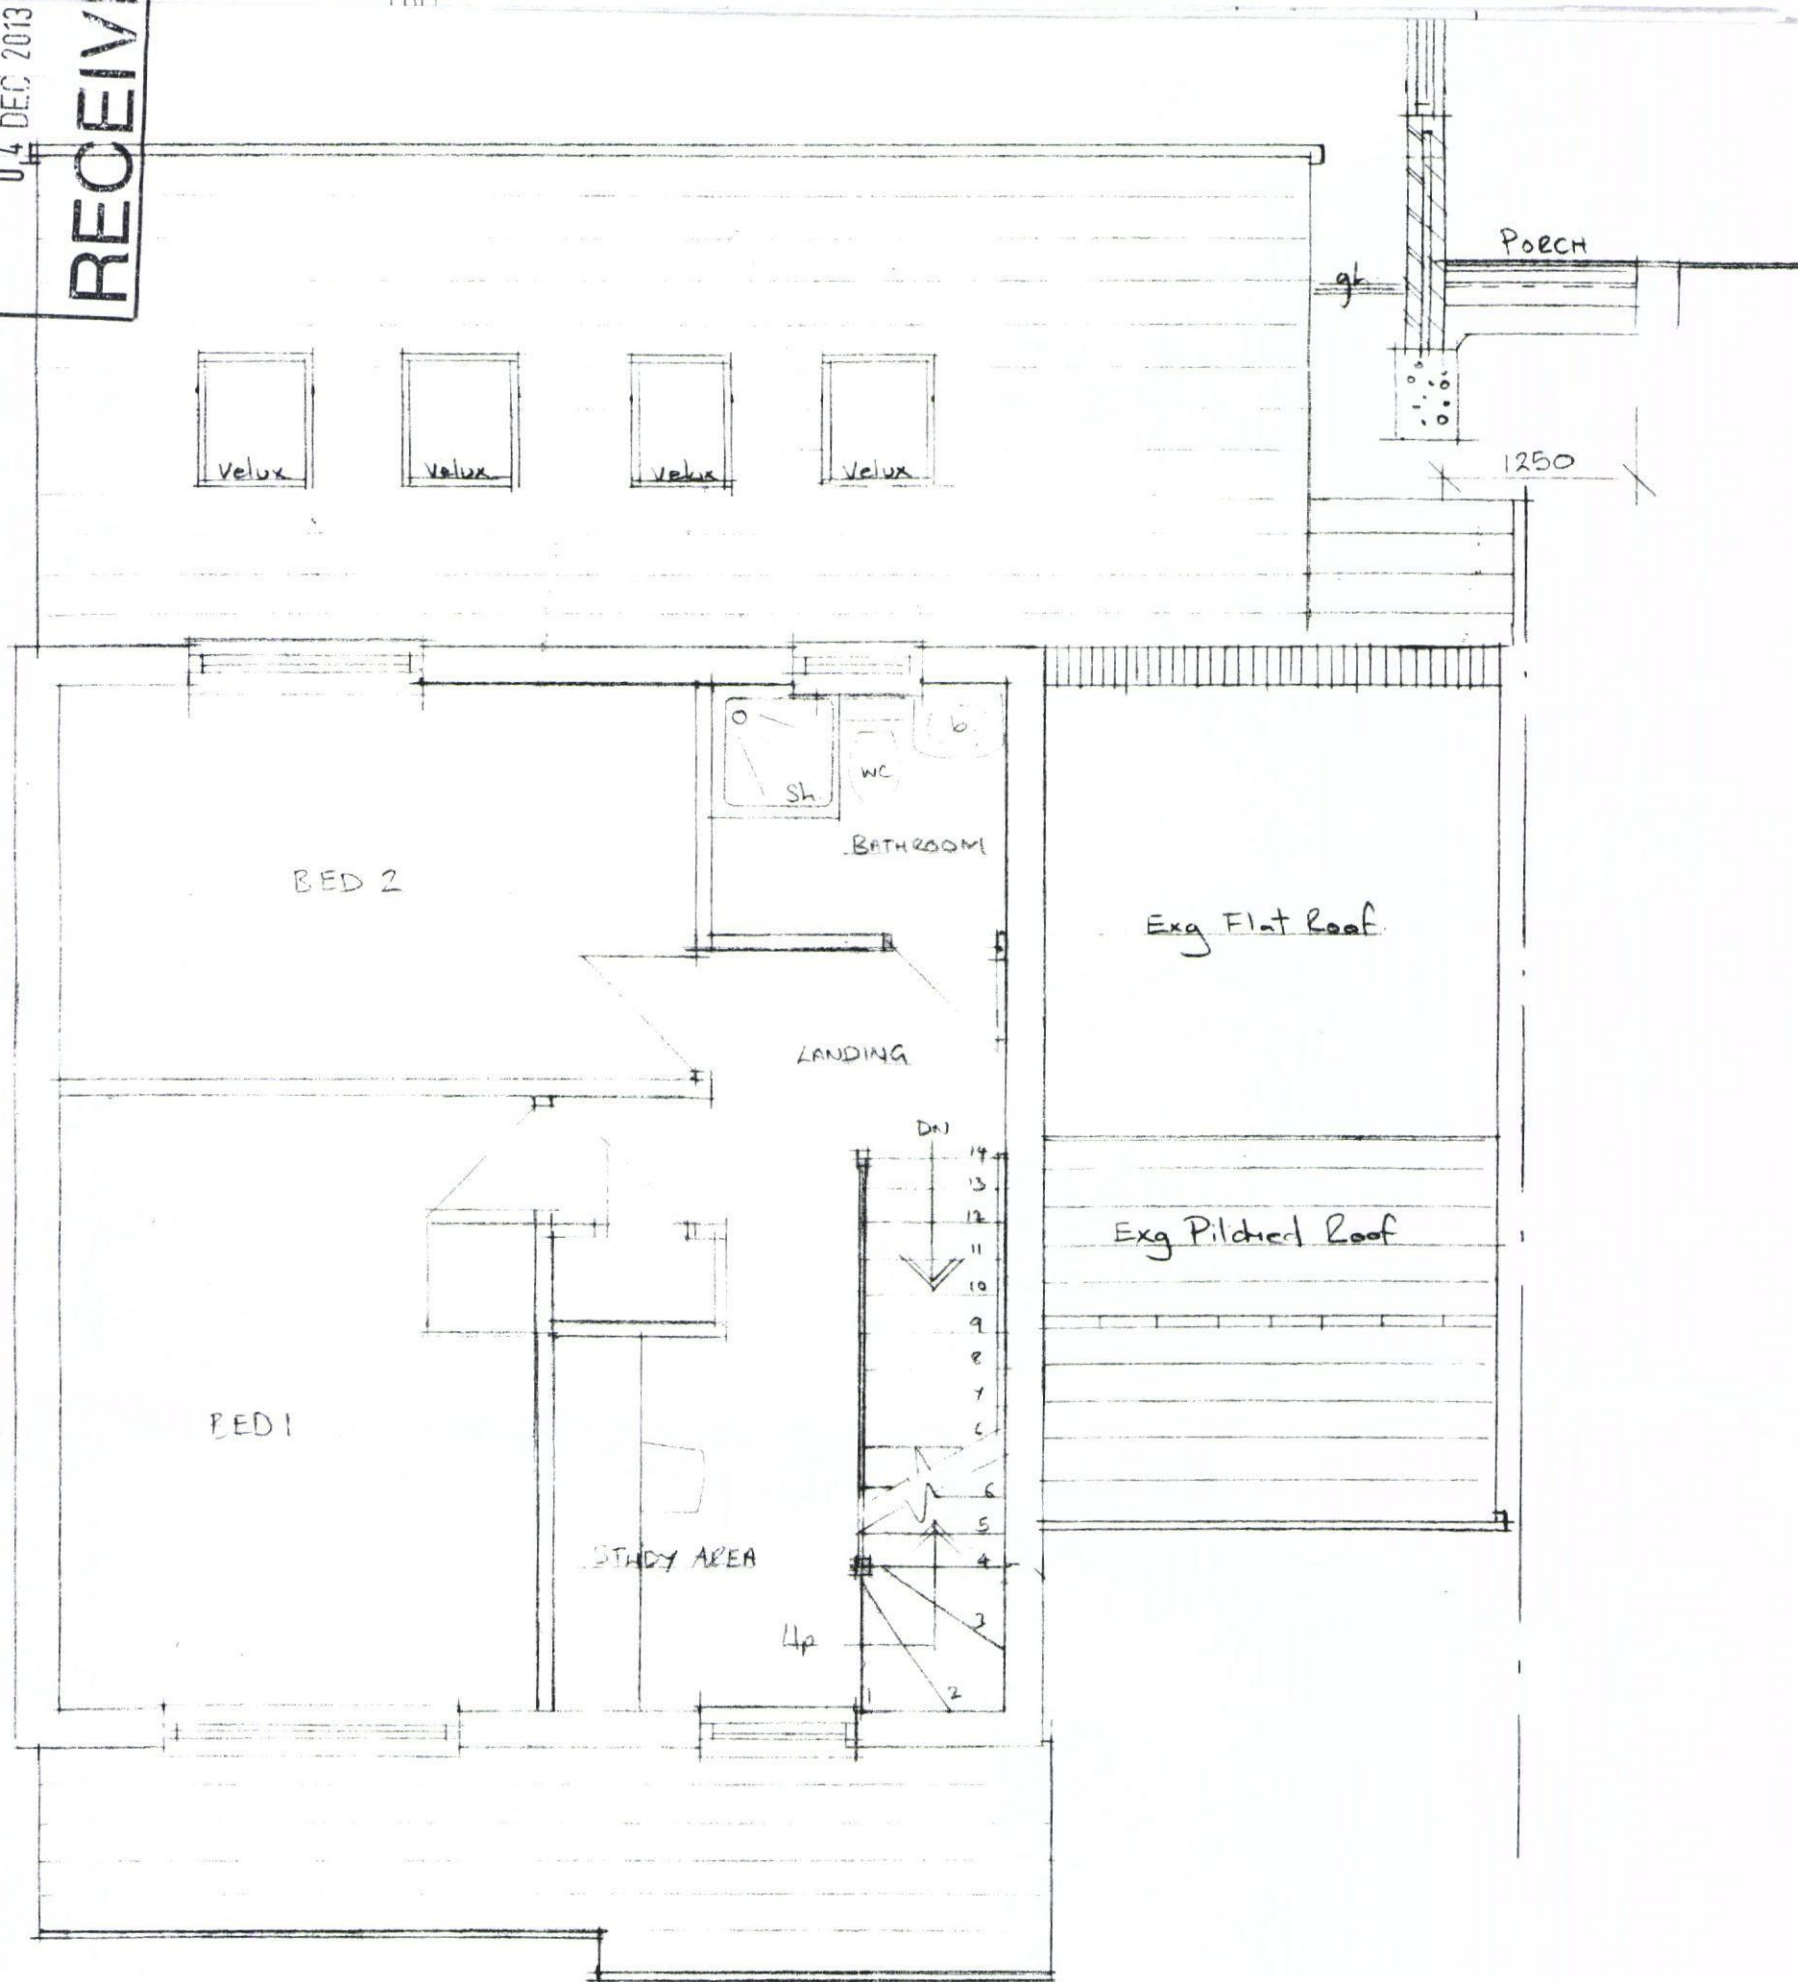

EXG FIRST FLOOR PLAN 1:50