



**PROPOSED LOFT CONVERSION WITH FRONT DORMERS.
74, SINAH LANE, HAYLING ISLAND, HANTS.
FOR MR & MRS A. GIBBS.**

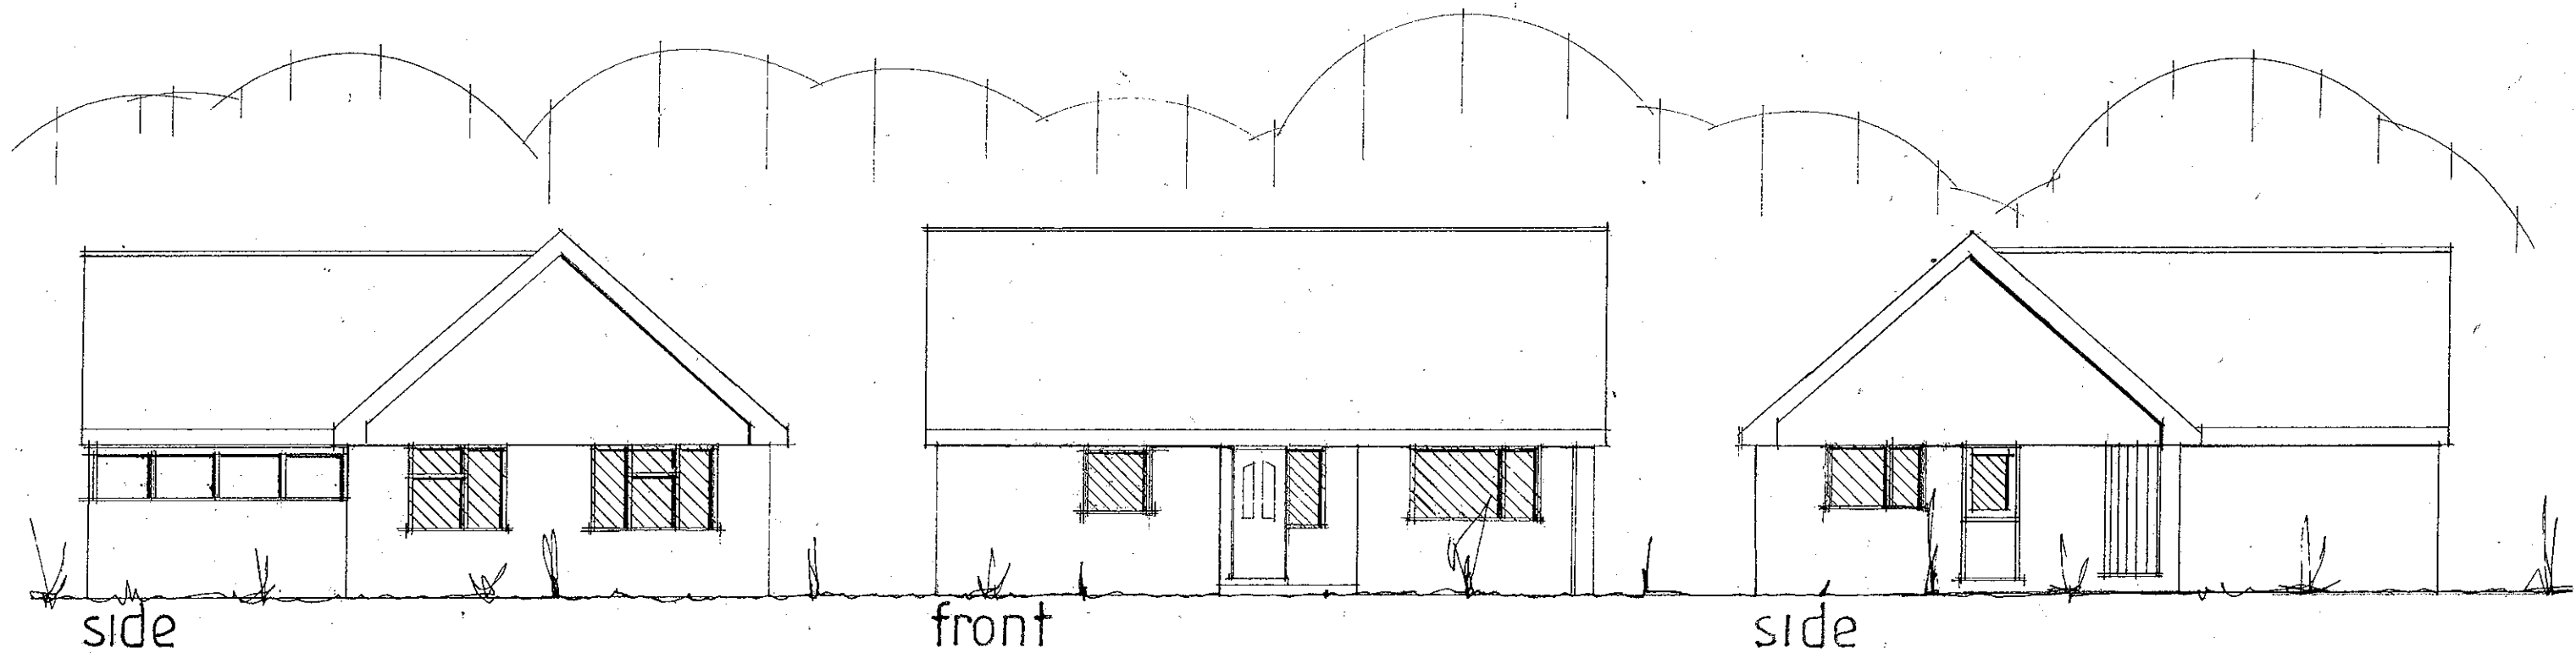

EXISTING ELEVATIONS

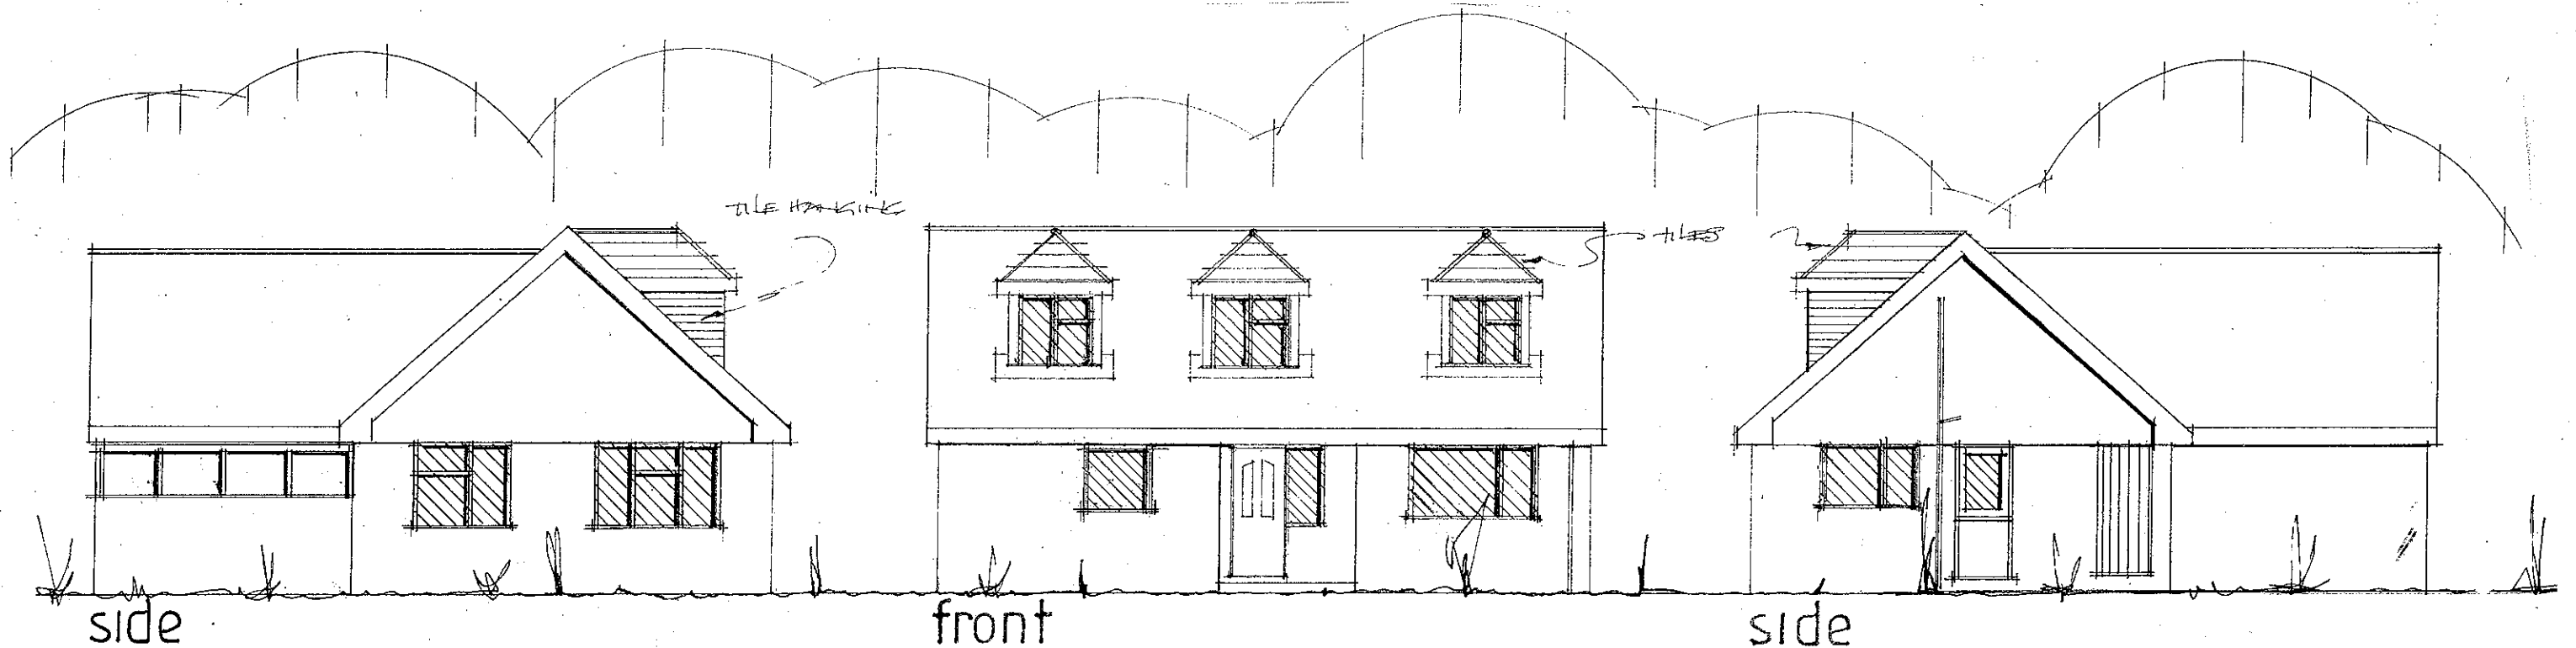

PROPOSED ELEVATIONS

date sept 12
scale 1:100

PETER J. WALKER MRICS
CHARTERED SURVEYOR
182 SEAFRONT, HAYLING ISLAND, HANTS
PO11 9 AN

TEL: 02392 467571