


HAYANT BOROUGH COUNCIL
27 NOV 2013
RECEIVED



**CHANGE OF USE TO CAR PARK
AT 117 ELM GROVE, HAYLING ISLAND**

Drawing no. 02
SCALE 1:500

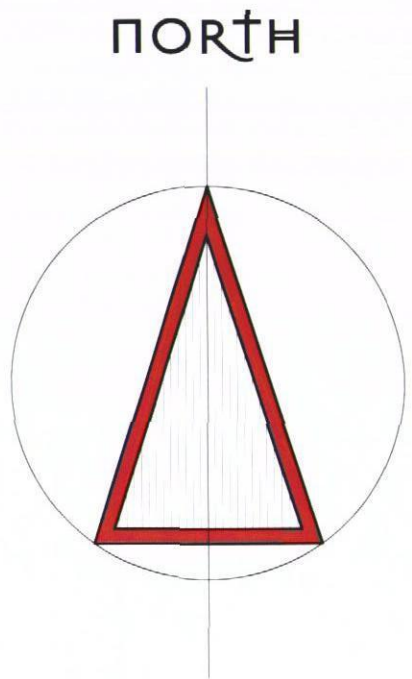