

Date: 16/11/13
 Scale: 1:1250
 Drawn: P.C

Martin Critchley
 Chartered Architect
 7 North Street
 Havant, Hampshire, PO8 1PW
 023 92 474 918
 critchleyarchitect@hotmail.com

LOCATION PLAN

201



Drawing No.

38 Hollow Lane,
 Hayling Island

1349

Job No.

Job

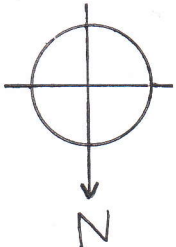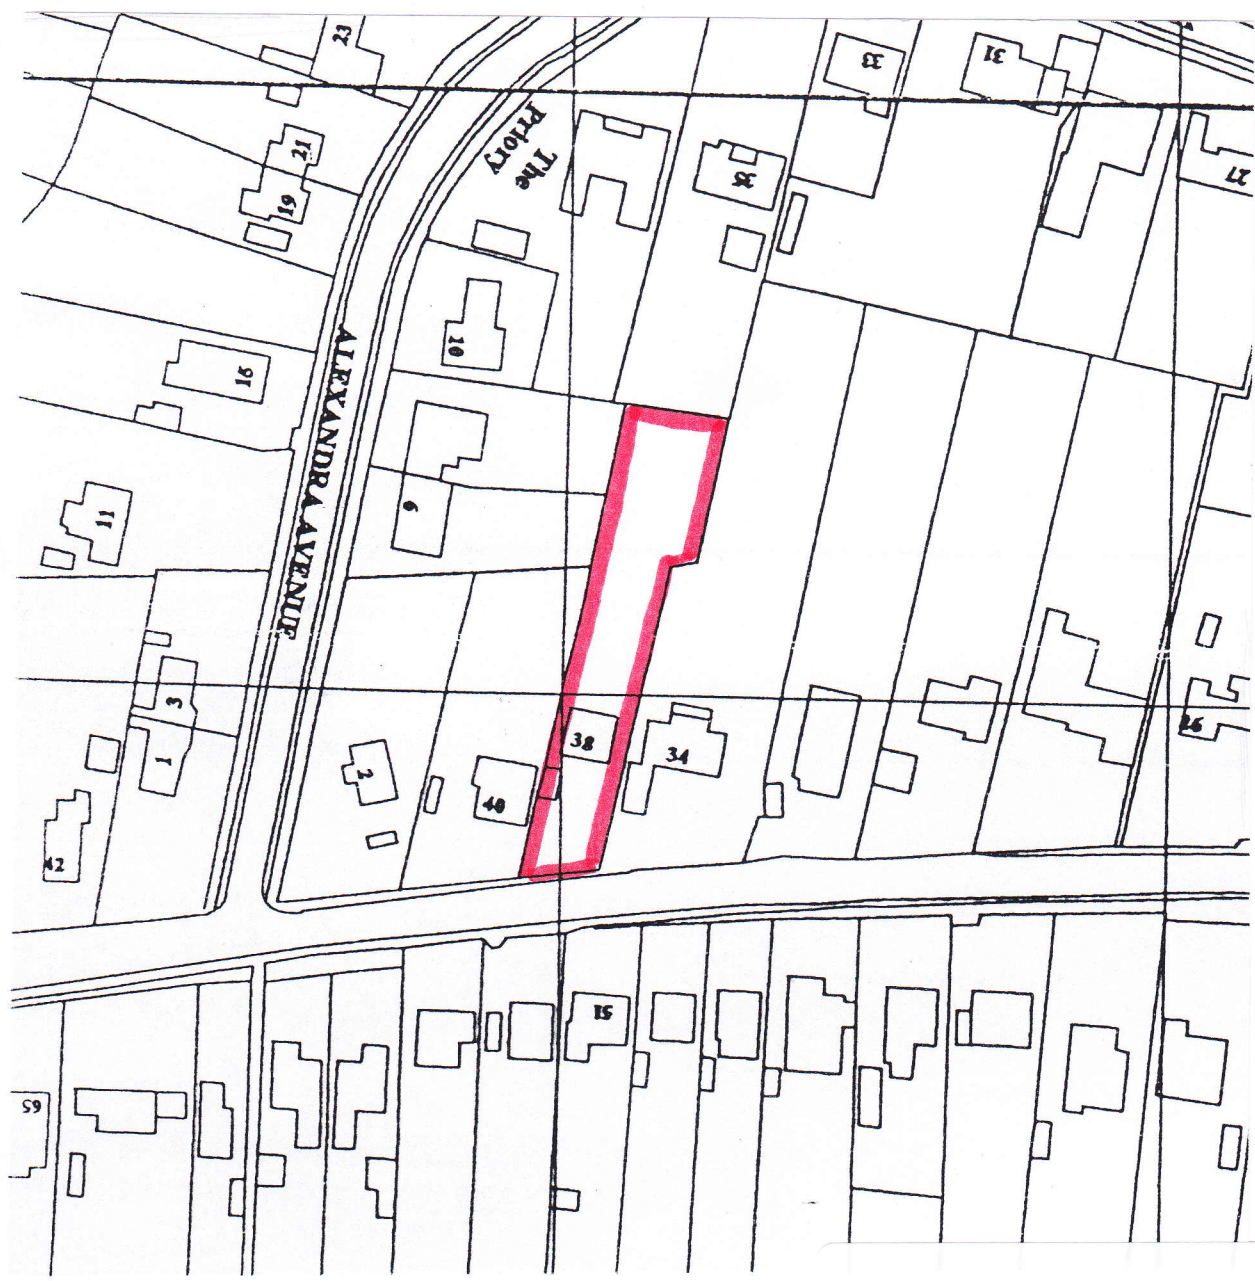

© Crown copyright.
 All rights reserved.
 Reproduced by permission.
 License No. 100046837