


Notes
Use figured dimensions where available. Critical dimensions should not be scaled. Verify all dimensions on site before preparing shop drawings or commencing any work.
Copyright ©. This drawing must not be reproduced without the permission of Groundwork Solent
© Crown Copyright 2007. All Rights Reserved. Ordnance Survey Licence number 0100041467

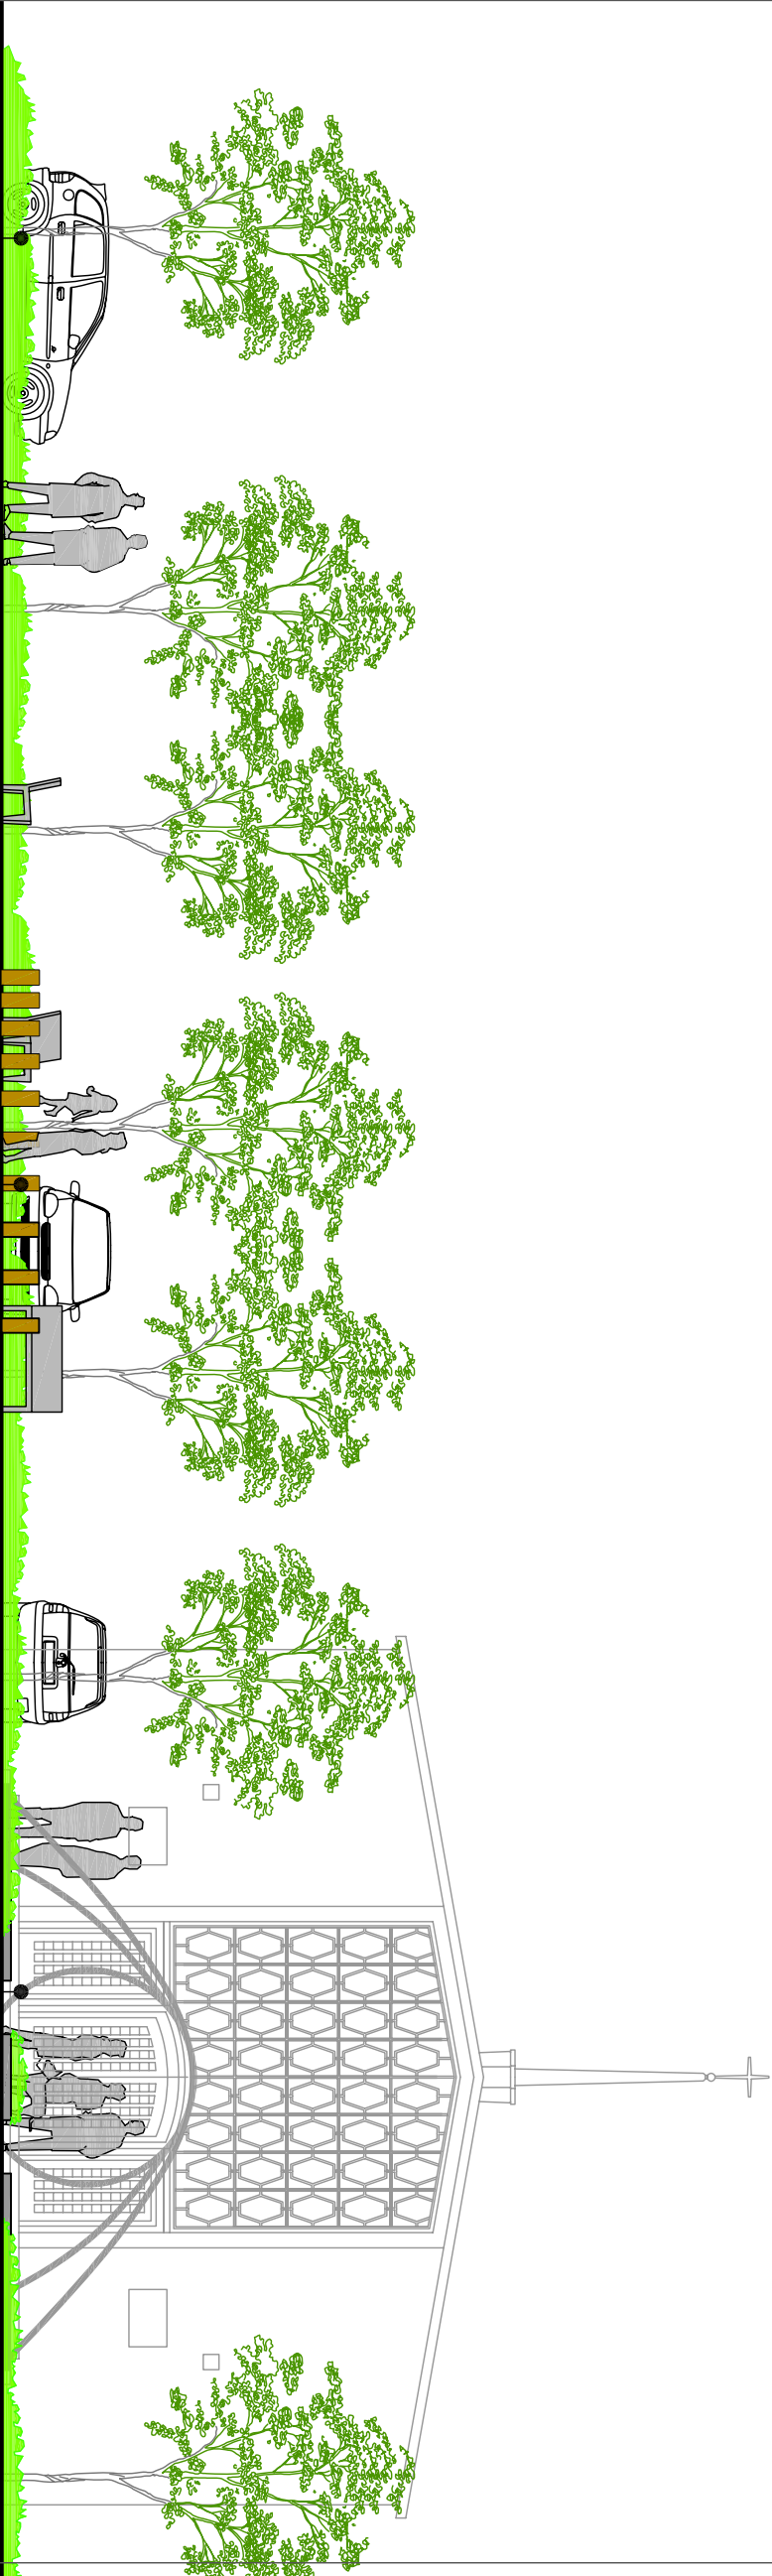


Flowering groundcover planting and line of birch trees between parking and amenity space.

Stepping logs play feature, max height 400mm, 200mm diameter treated softwood with chamfered tops.

Entrance features - see dwg 101-006.

Continued below

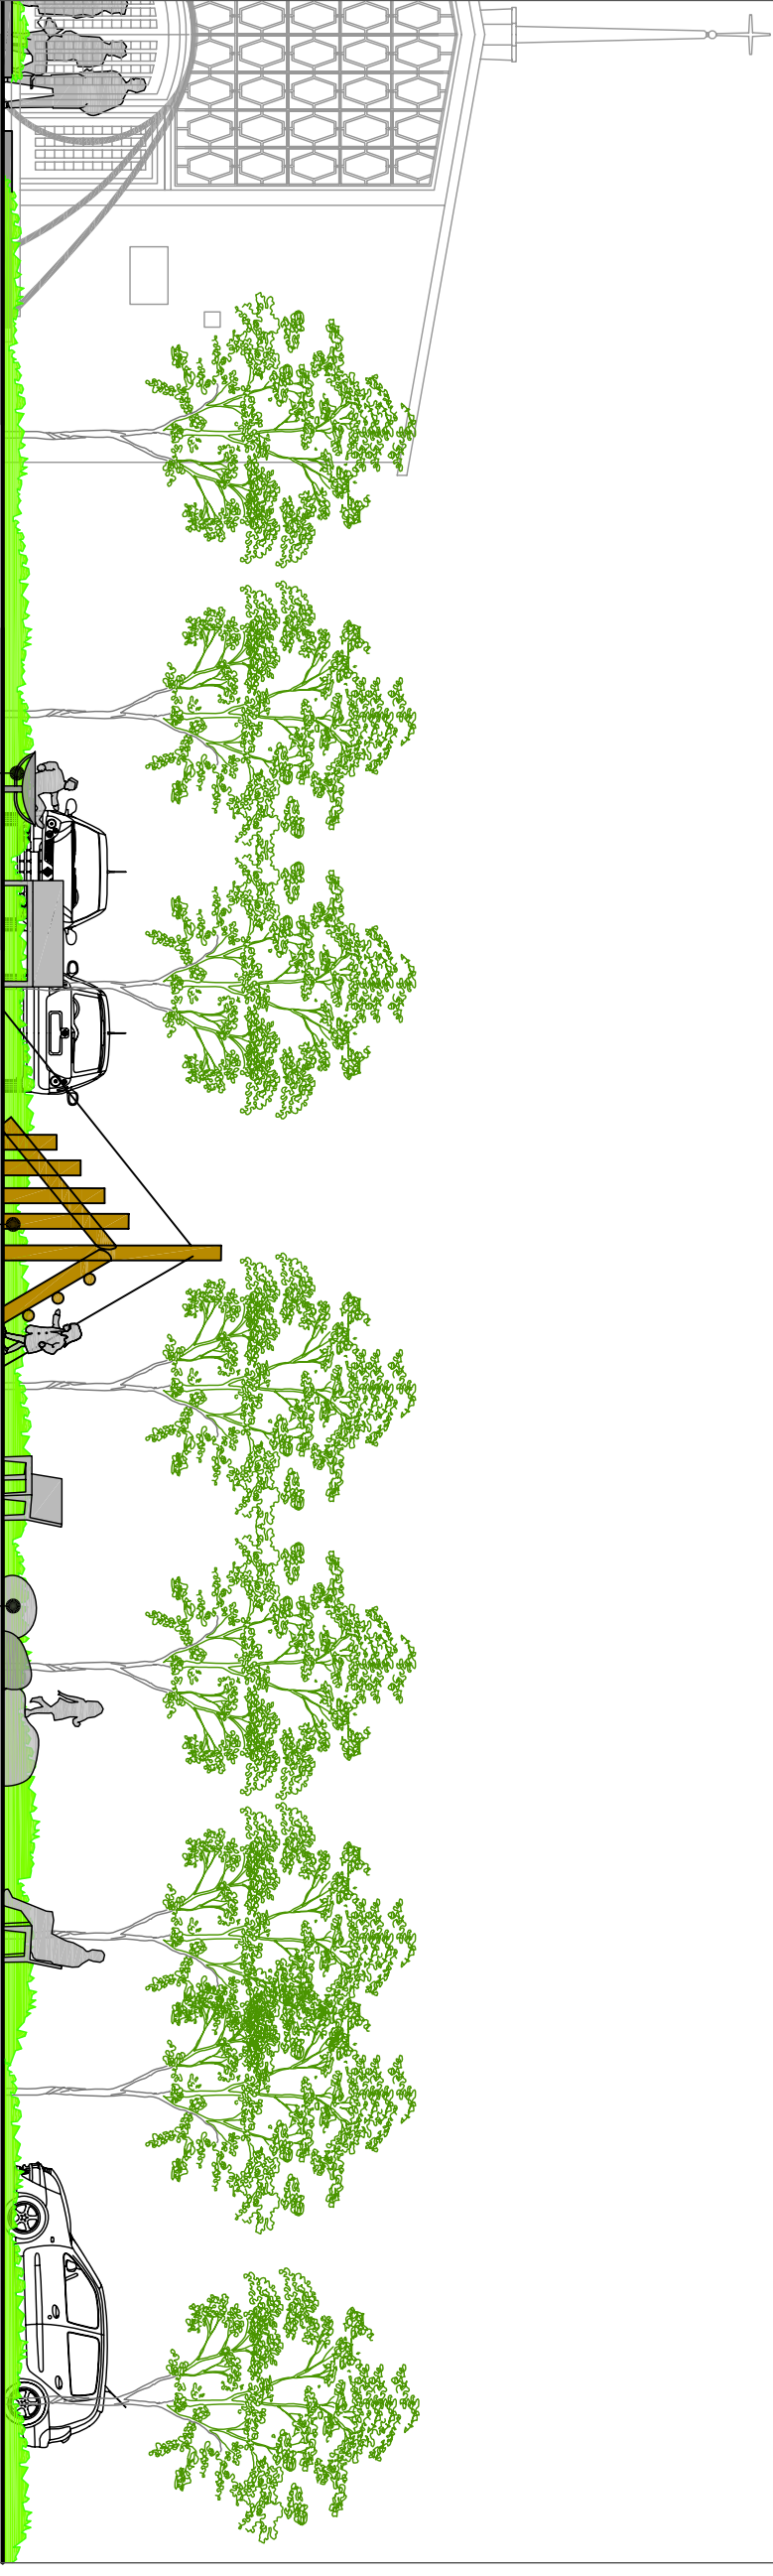

Continued above

Small play equipment - see separate details.

Log tripod climbing feature - see separate details.

Rocks for play and sitting.

 SOLENT www.groundwork-solent.org.uk				GROUNDWORK SOLENT 49 Stoke Road Gosport Hants PO12 1LS Tel: 023 9261 7020 Fax: 023 9242 0418 email: gosport@groundwork.org.uk	
CLIENT St Francis Church		DESIGN PLANNING		TENDER	CONTRACT
PROJECT St Francis Church, Leigh Park, Havant Proposed improvements to frontage		DATE 1:100 @ A3		DATE Jul 13	DRAWING NO. 101-007
TITLE Elevation from Public Footpath		DRAWN BY MK		CHECKED BY MK	PROJECT CODE 101
				ISSUE	