




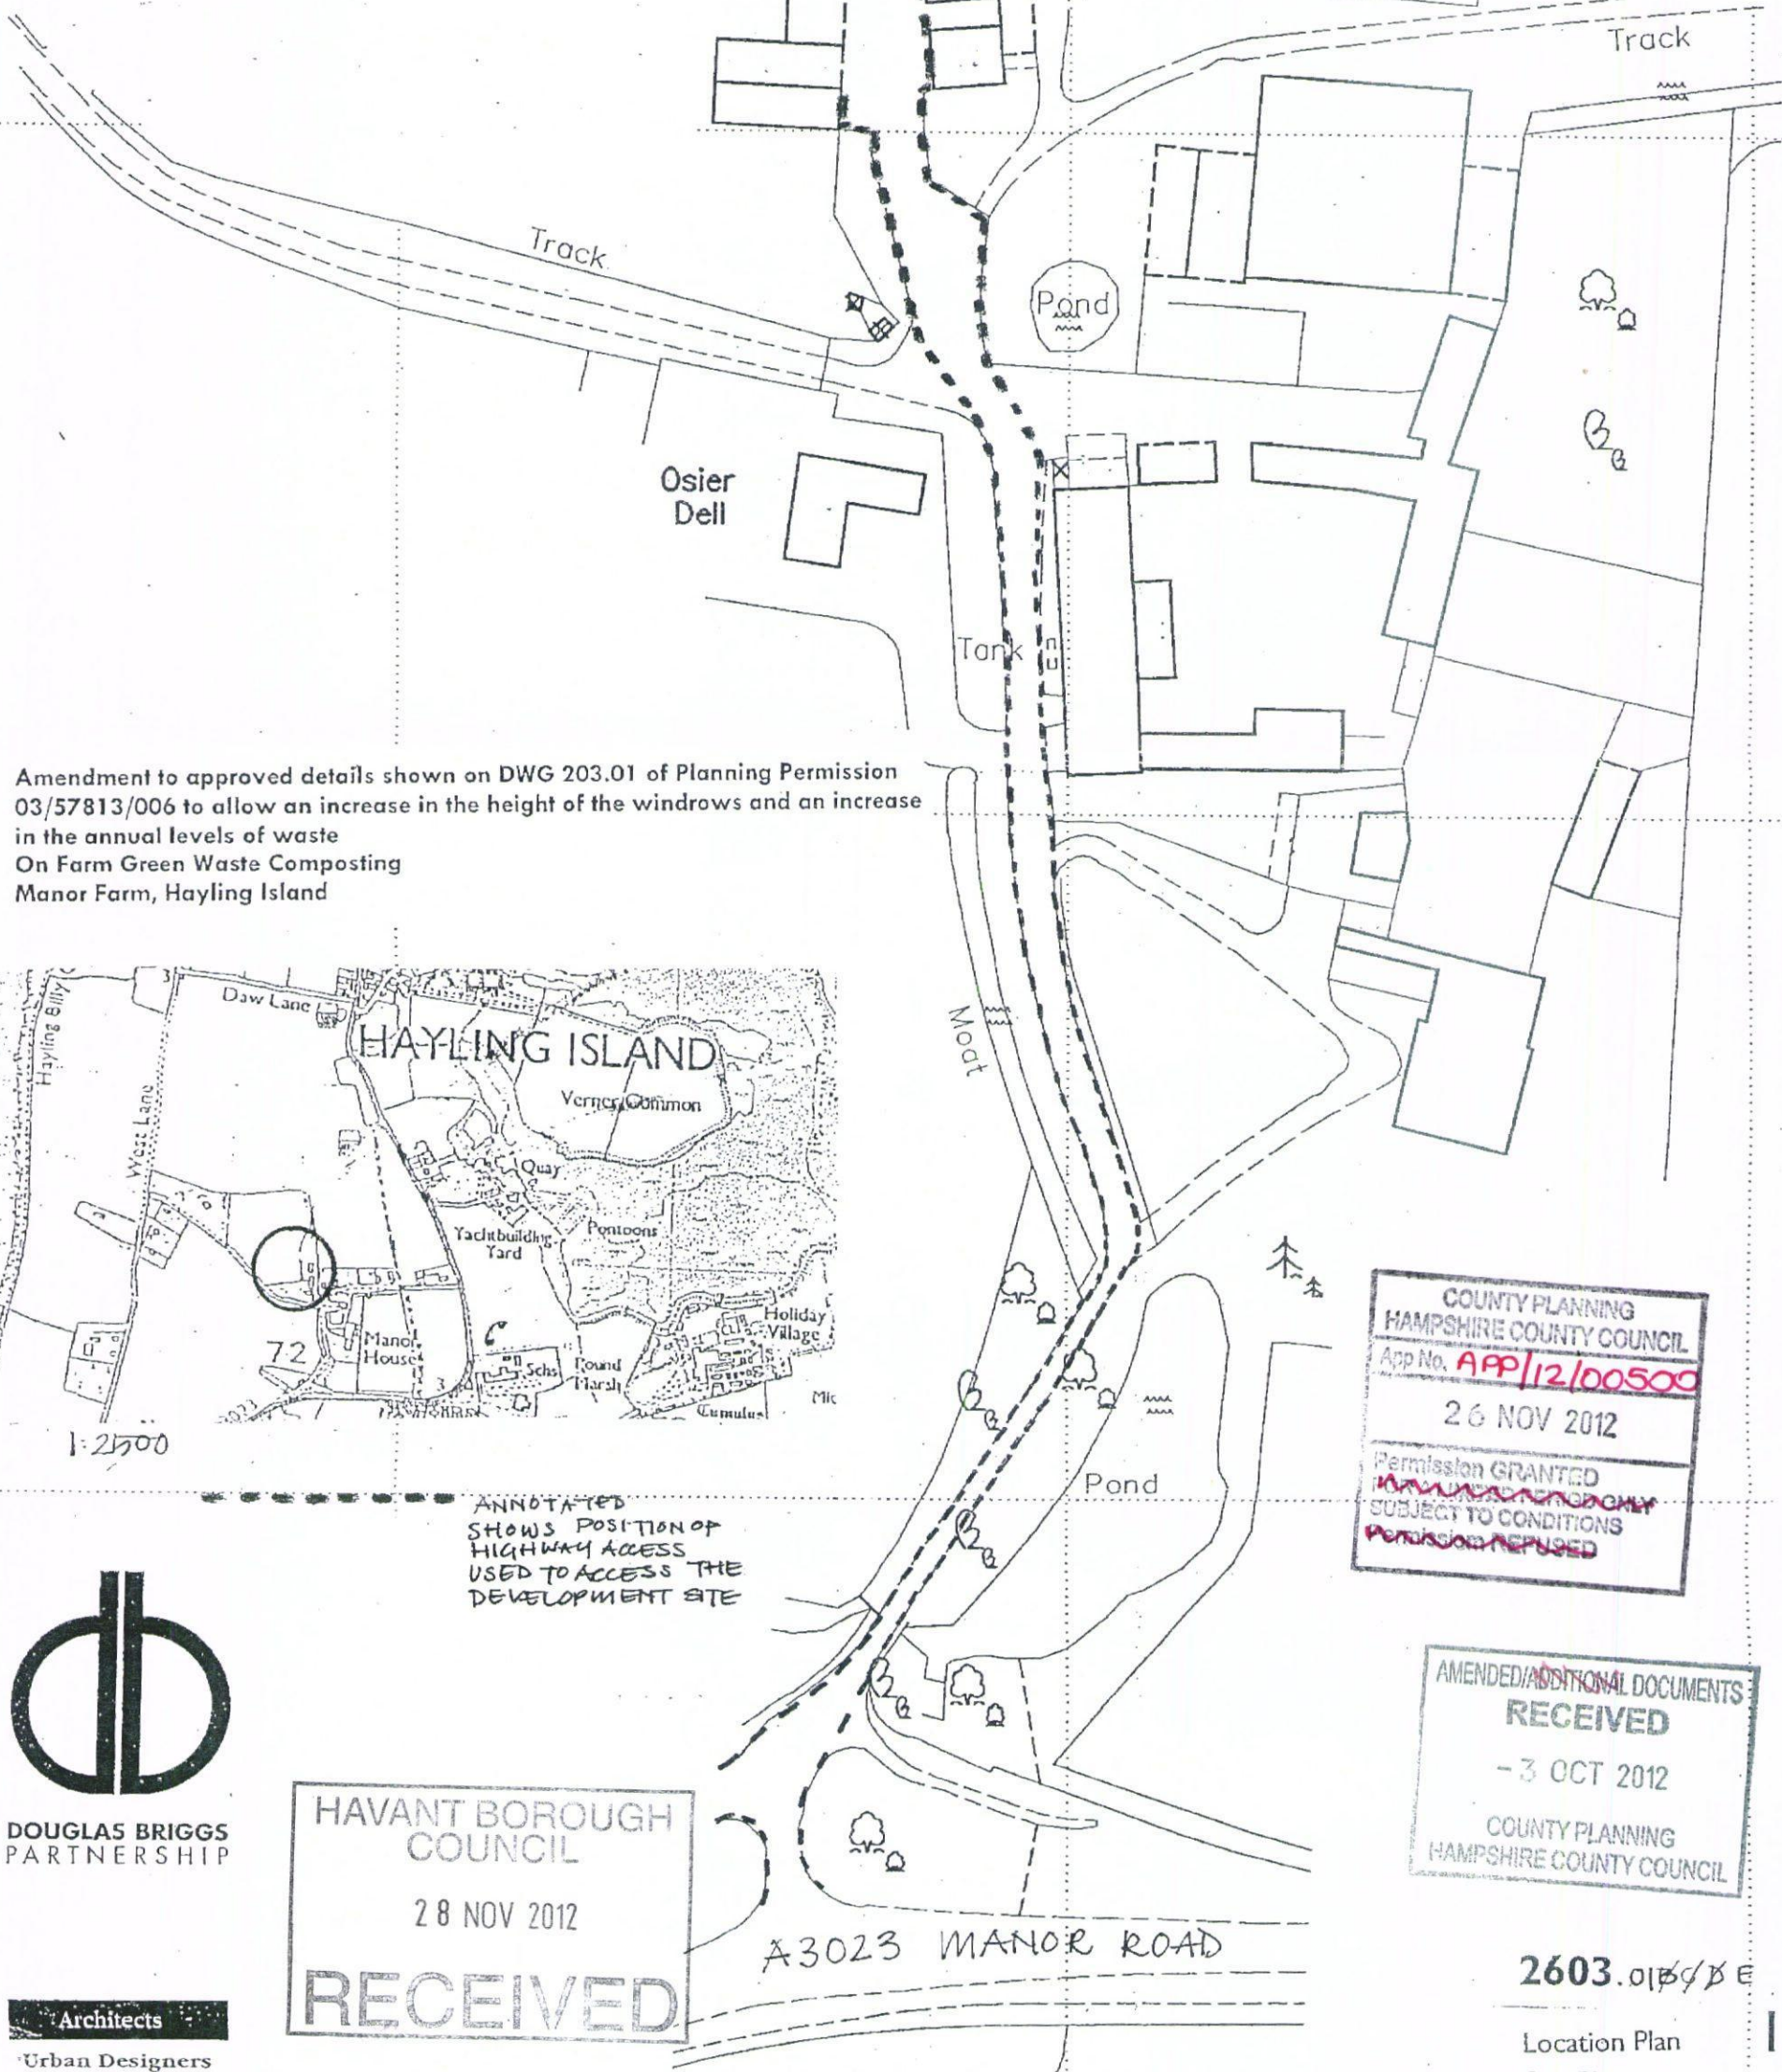



Development
Rural Land Use
Masterplanning
Conservation
Historic Building
Consultants

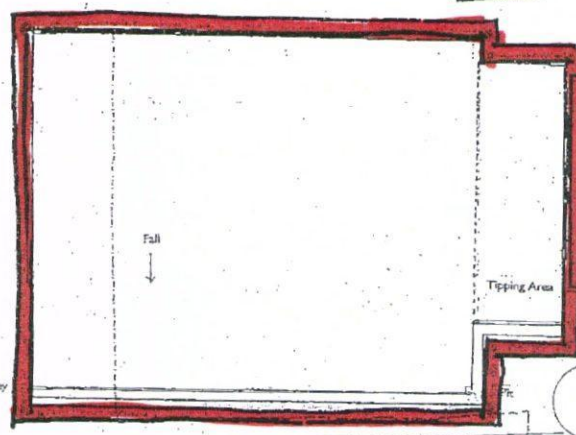

Amendment to approved details shown on DWG 203.01 of Planning Permission 03/57813/006 to allow an increase in the height of the windrows and an increase in the annual levels of waste
On Farm Green Waste Composting
Manor Farm, Hayling Island

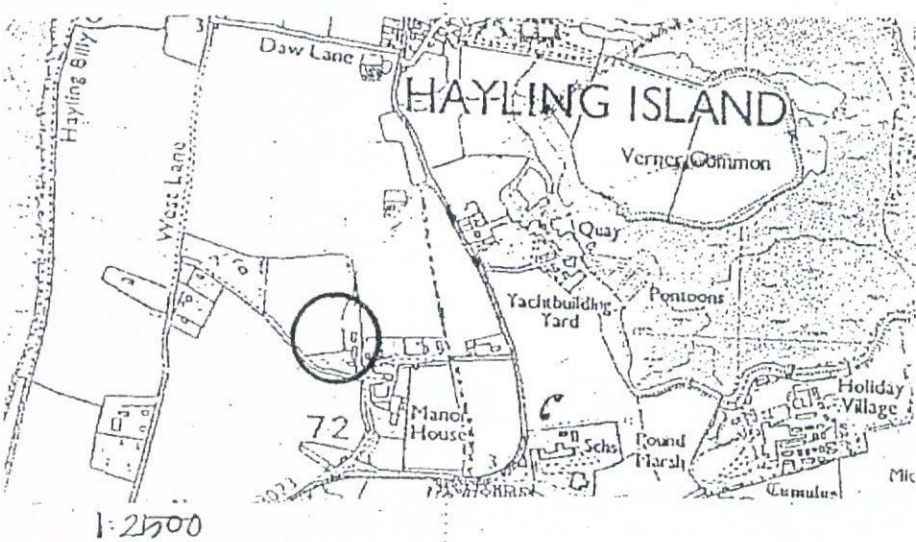

ANNOTATED
SHOWS POSITION OF
HIGHWAY ACCESS
USED TO ACCESS THE
DEVELOPMENT SITE

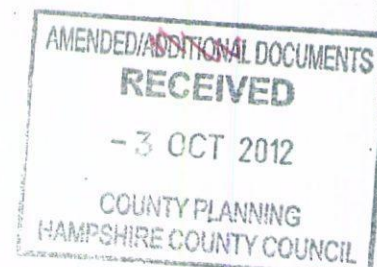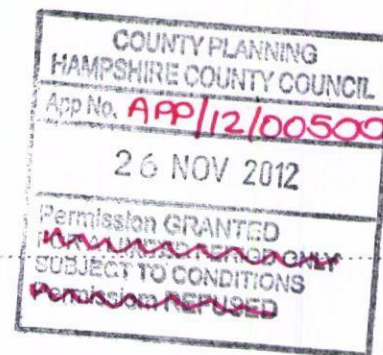

DOUGLAS BRIGGS
PARTNERSHIP

Architects
Urban Designers
Town Planners

FLINT BARN HAM FARM BOSHAM WEST SUSSEX PO18 8EH
DBP is a Limited Liability Partnership, Reg No. OC302485
Registered Office: Flint Barns Ham Farm, Bosham, Chichester, West Sussex, PO18 8EH
T 01243 576611 F 01243 574816 E architecture@douglasbriggspartnership.co.uk

2603.01/4/4 E

Location Plan

Site Plan

OCTOBER 2004
DECEMBER 2006
JANUARY 2012

1:1000

E SEPT. 2012
ACROSS ROAD