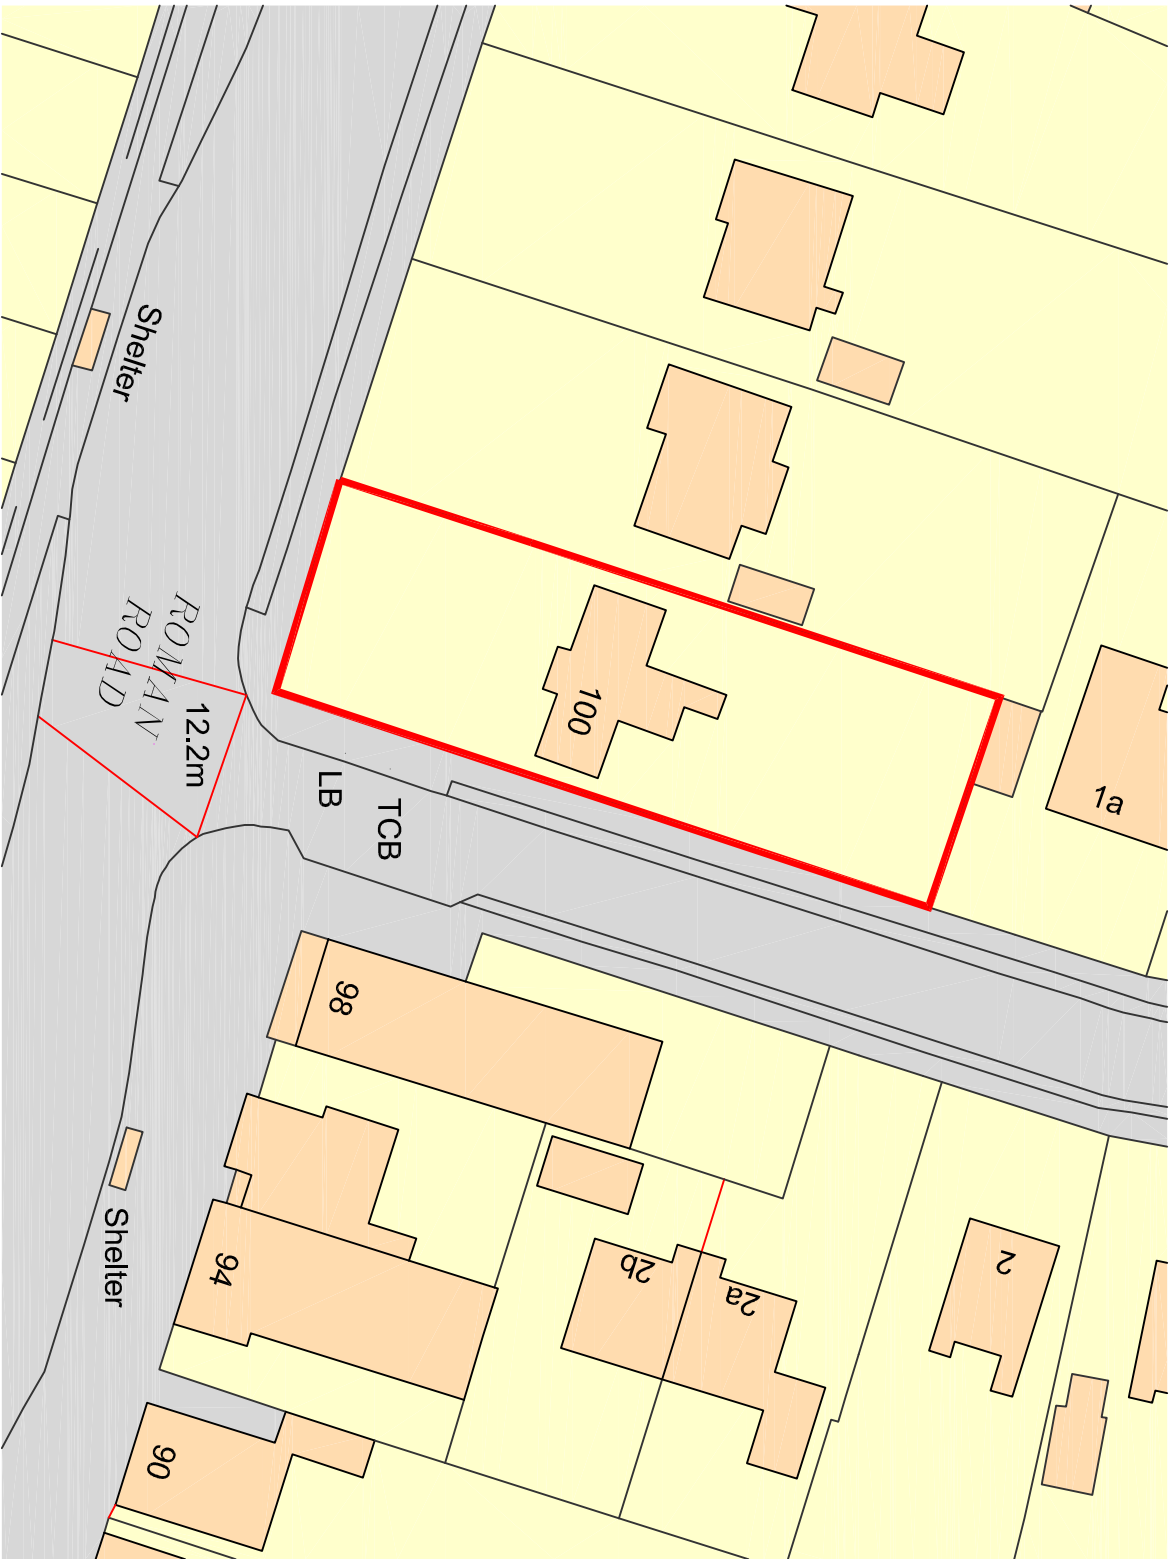


Client: **Mr & Mrs Cottrell**

Peter Minnett & Partners Ltd
Building Design and Project Management Consultants

Bridge House
3 Fleet Road
Farnborough
Hampshire
GU14 9RU
Tel: 01252 543342
Fax: 01252 370472
email: farnborough@pminnettpartners.co.uk

Project: **Parkway Dentalcare**

100 Bedhampton Road
Havant, Hampshire
PO9 3EZ

Drawing Title: **Block Plan**

Date: **27/05/13**

Drawn: **WMI**

Scale: **1:500 @ A4**

Checked: **GP**

Project No. **6132**

Drawing No. **FP09**

Revision: **-**