




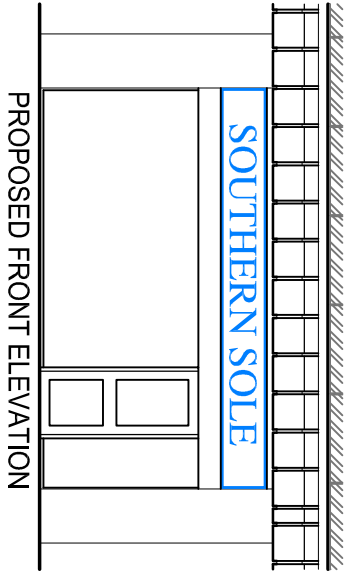



PROPOSED FRONT ELEVATION

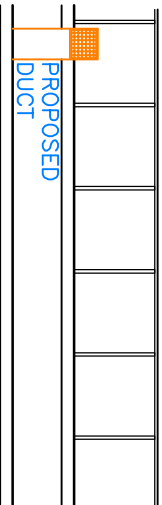

PROPOSED REAR ELEVATION

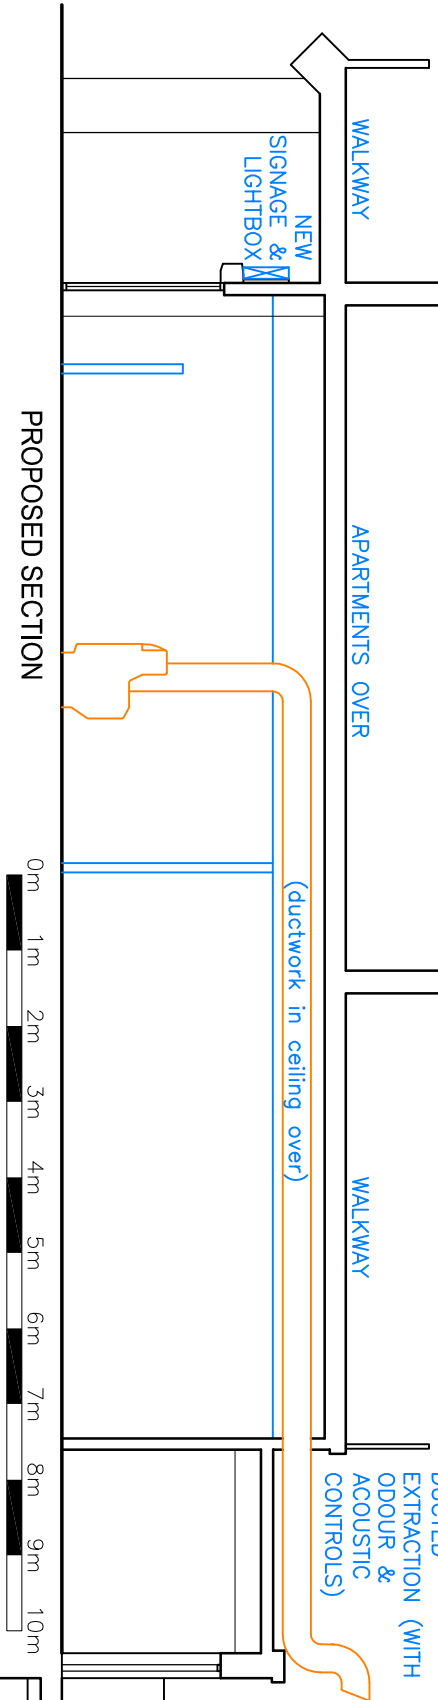

PROPOSED SECTION

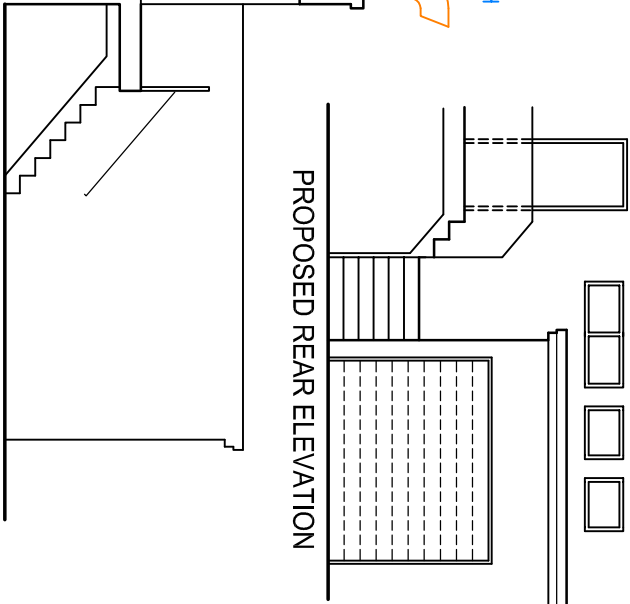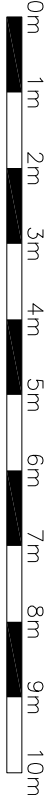


PROPOSED REAR ELEVATION




LOCATION 1:1250

K.A.D. Licensed O.S. No. 100047482

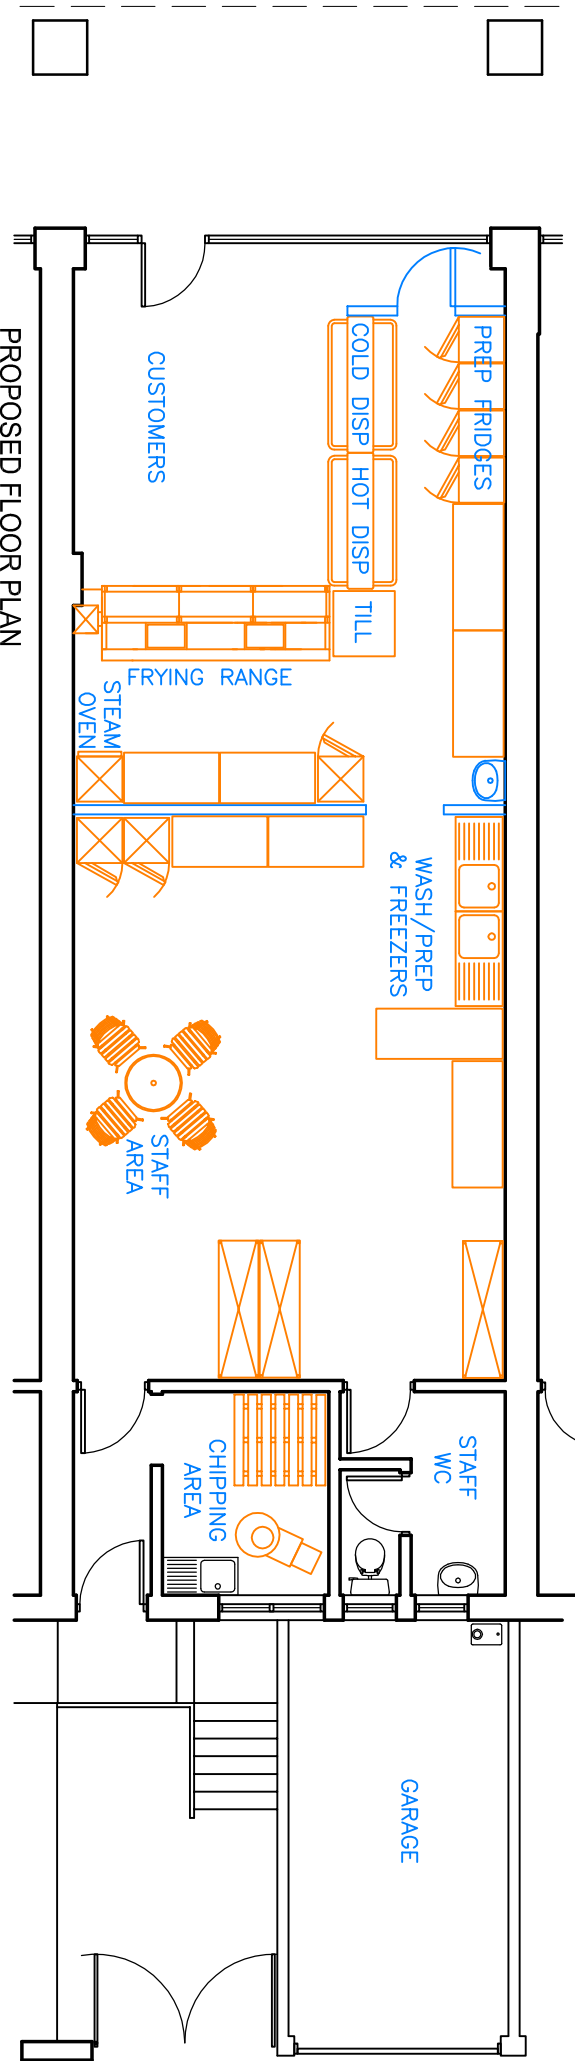

PROPOSED FLOOR PLAN

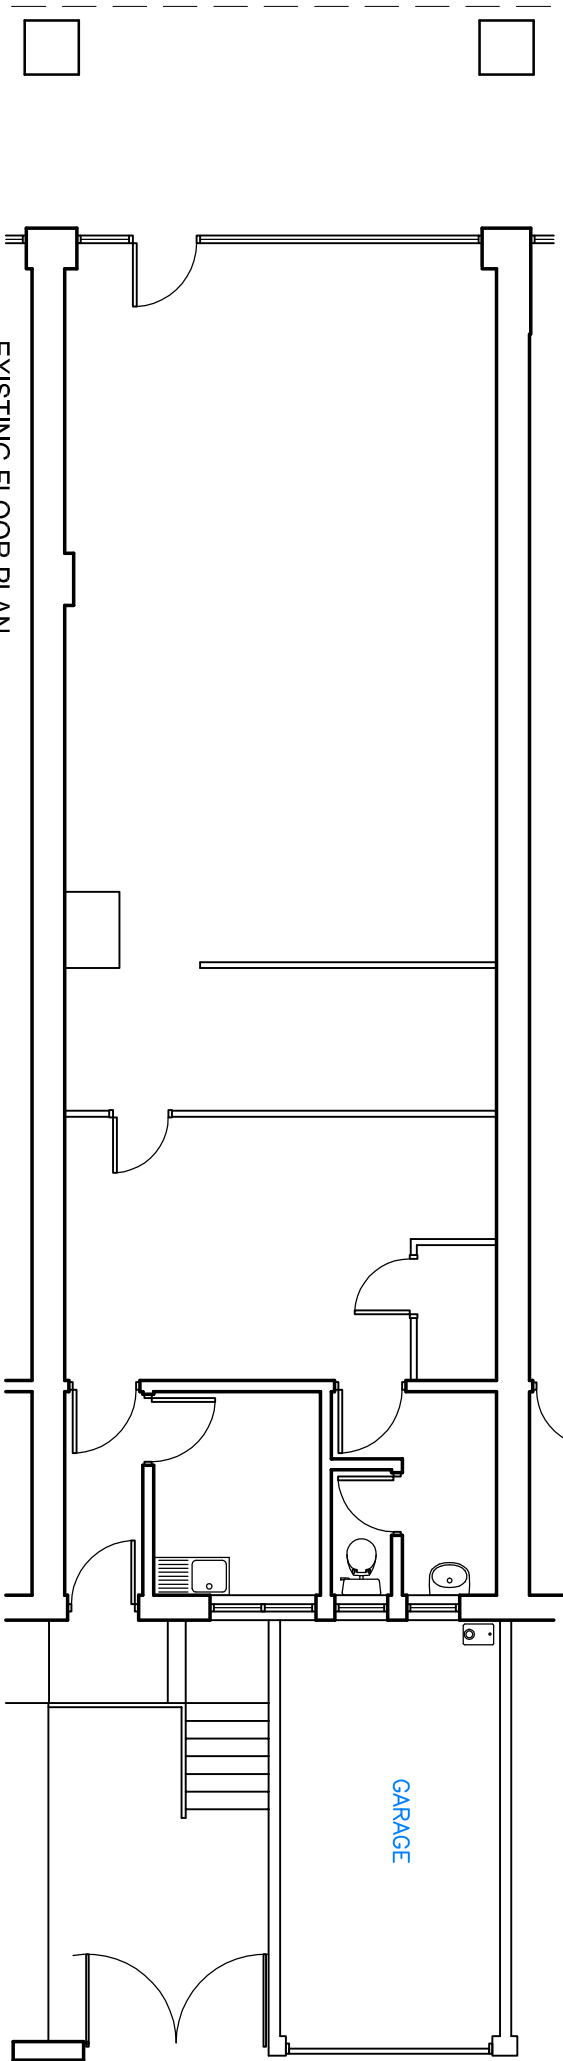

EXISTING FLOOR PLAN

K NIGHT ARCHITECTURAL DESIGN

K.A.D. Ltd.
The Gatehouse, Admirals Wood
7 Coldest Way
Sarisbury Green
Southampton
SO31 7AT
m: 07801 346 479
t: 01489 660 194
e: ian@k-a-d.co.uk

Client

C. NASH & S. HUSSEY

Project

UNIT 48
GREYWELL SHOPPING CENTRE
LEIGH PARK, HAVANT

Drawing

PROPOSED FISH & CHIP SHOP

Scale

1:100@A3

Date

NOV 2013

Project no.	Sequential	Bldg/Floor	Detail	Rev
KAD	01	A	LP	.